PLAT OF SURVEY

THE EAST LINE OF THE WEST 7.5 FEET OF THE SOUTH 17 ACRES OF THE FRACTIONAL NE–NE, THE EAST LINE OF THE SW–NE, AND THE NORTH LINE OF THE NE–SE, ALL IN SECTION 4, T13N, R3W, TOWN OF WEBSTER, VERNON COUNTY, WISCONSIN.

LEGEND

- ● FOUND R.R. SPIKE
- ○ SET 3/4" X 24" IRON BAR 1.5 LB/FT
- ×—× FENCELINE
- ⊡ SET LATHE ON LINE

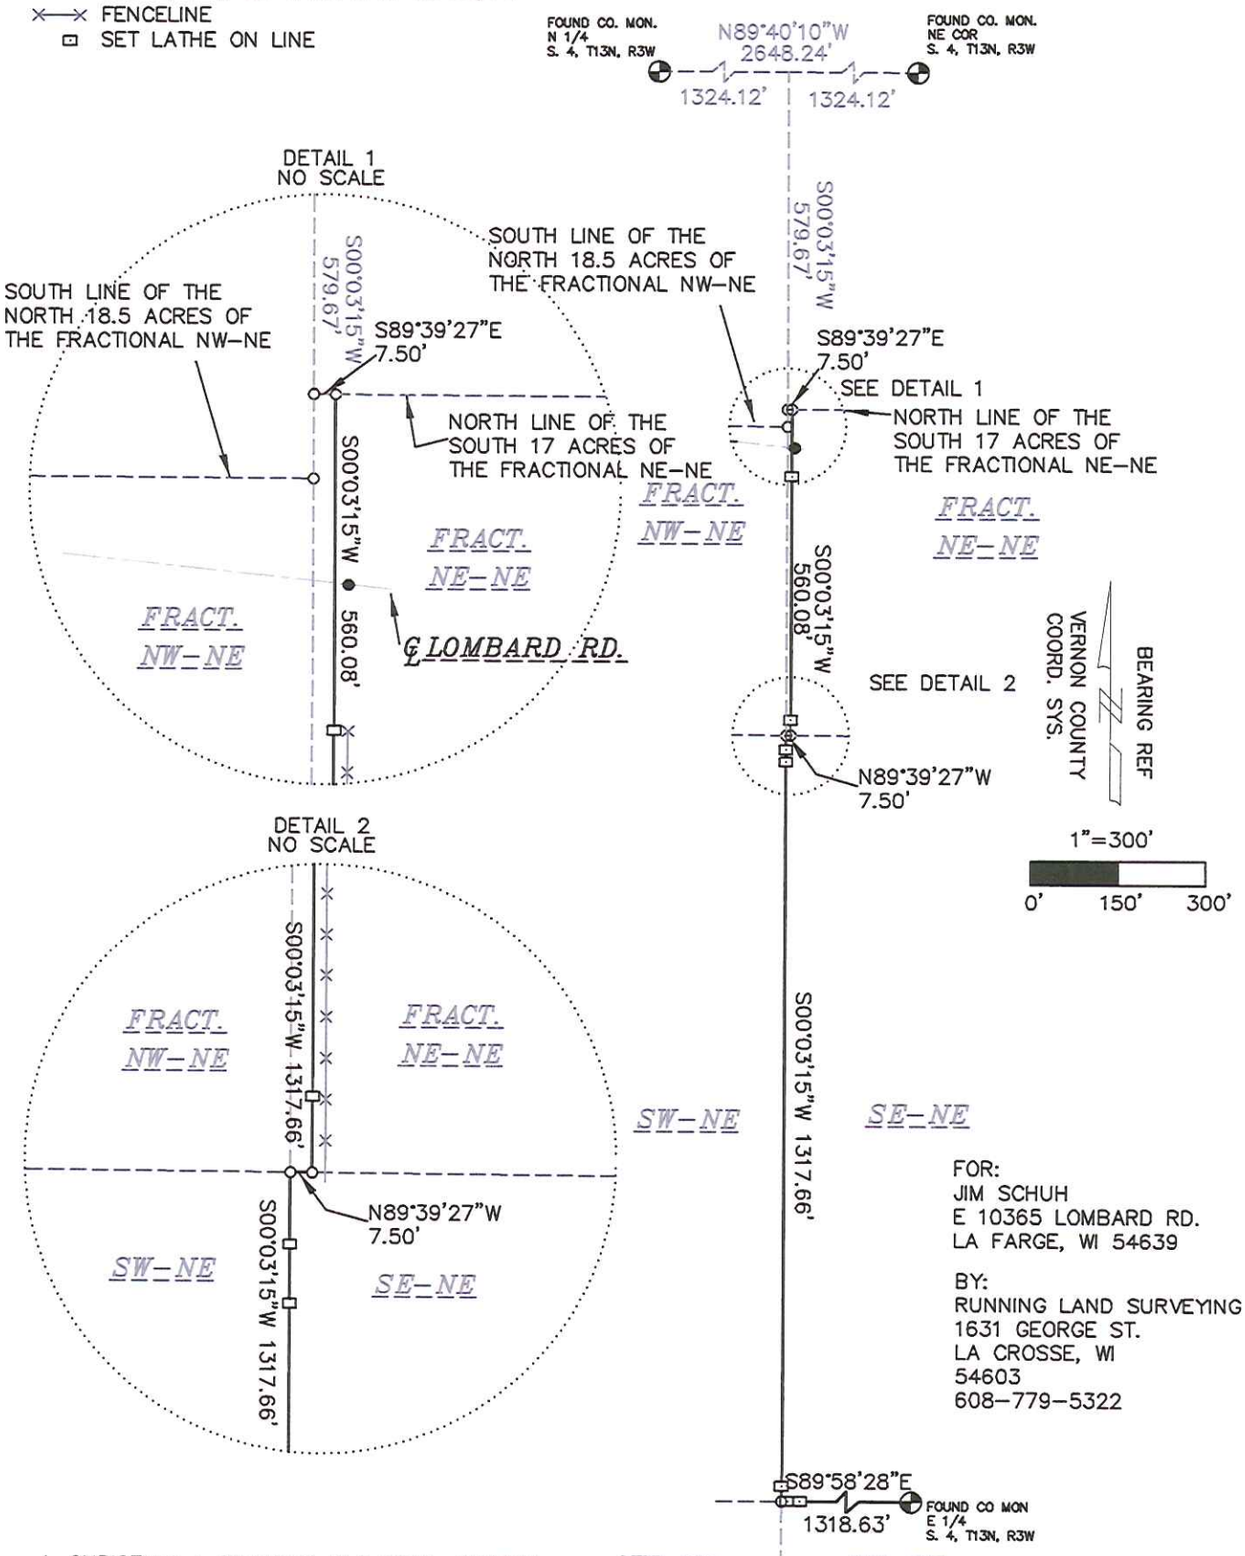

FOR:
JIM SCHUH
E 10365 LOMBARD RD.
LA FARGE, WI 54639

BY:
RUNNING LAND SURVEYING
1631 GEORGE ST.
LA CROSSE, WI
54603
608–779–5322

I, CHRISTIAN J. RUNNING, RLS 2558, HEREBY CERTIFY THAT THIS SURVEY IS CORRECT TO THE BEST OF MY KNOWLEDGE AND BELIEF.

6/12/08

CHRISTIAN J. RUNNING
RLS 2558

WISCONSIN
CHRISTIAN J. RUNNING
S-2558
LA CROSSE, WISCONSIN
LAND SURVEYOR