PLAT OF SURVEY

A PART OF THE NW¼ OF THE SW¼ IN SECTION 3, T13N, R4W, TOWN OF VIROQUA, VERNON COUNTY, WISCONSIN.

RECEIVED
SEP 26 2006
BY: KS

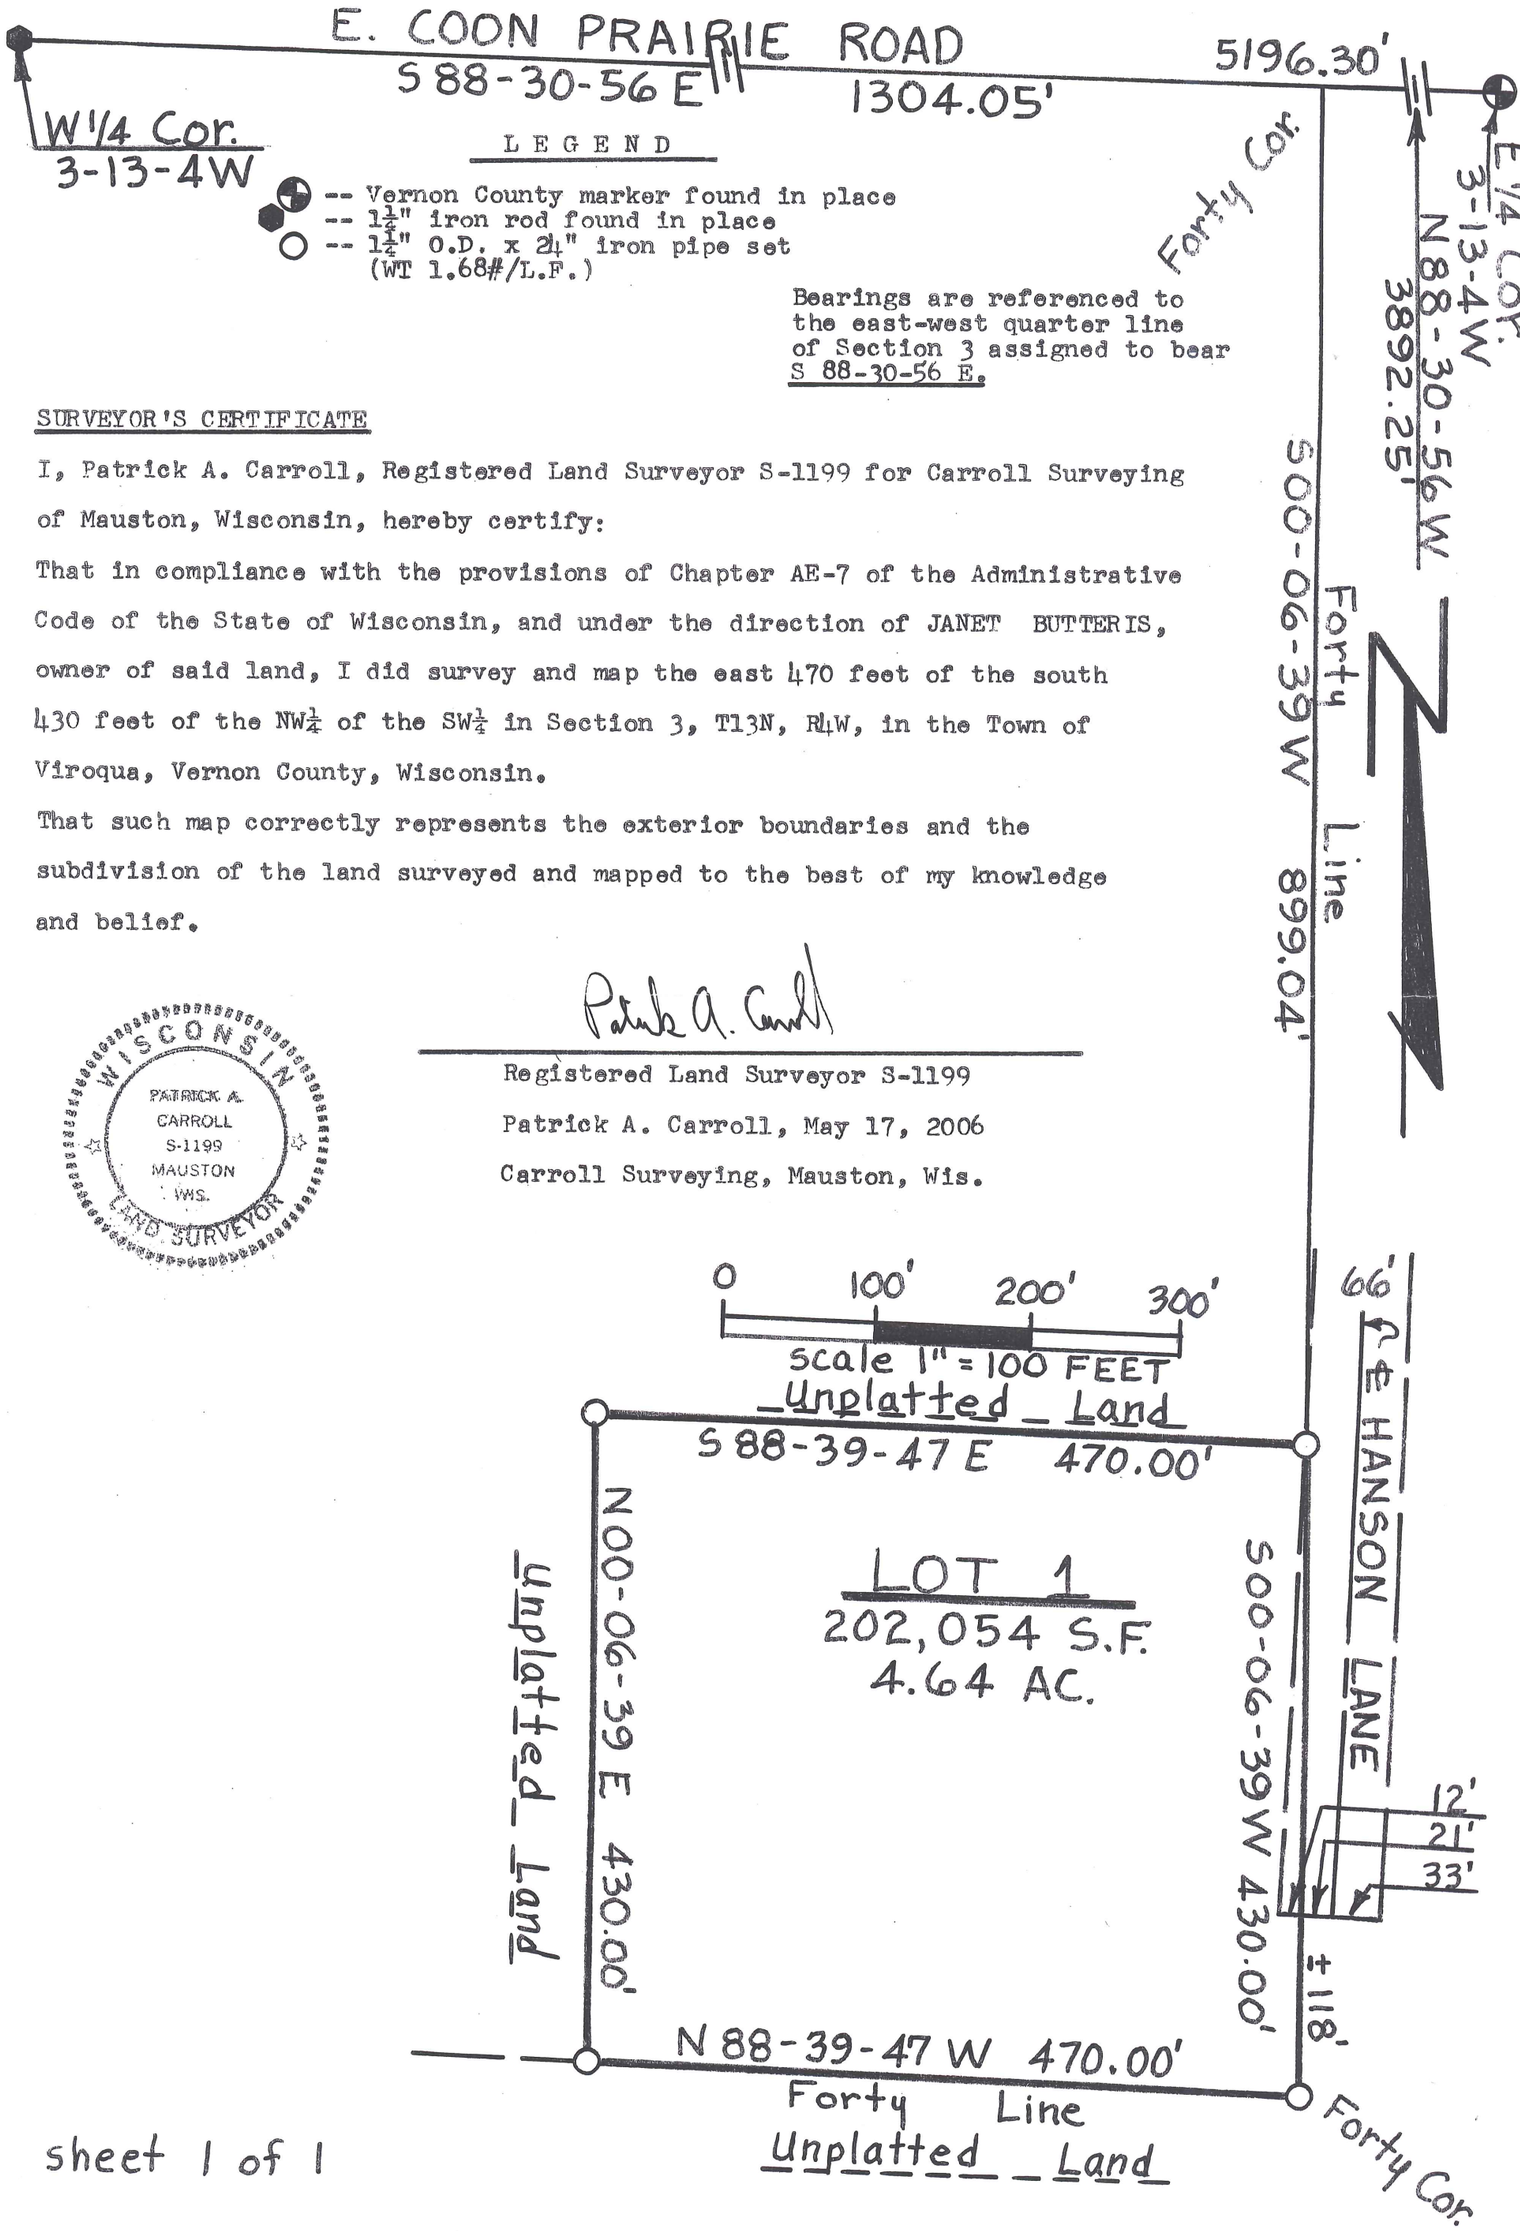

LEGEND

-- Vernon County marker found in place
-- 1¼" iron rod found in place
-- 1¼" O.D. x 24" iron pipe set (WT 1.68#/L.F.)

Bearings are referenced to the east-west quarter line of Section 3 assigned to bear S 88-30-56 E.

SURVEYOR'S CERTIFICATE

I, Patrick A. Carroll, Registered Land Surveyor S-1199 for Carroll Surveying of Mauston, Wisconsin, hereby certify:

That in compliance with the provisions of Chapter AE-7 of the Administrative Code of the State of Wisconsin, and under the direction of JANET BUTTERIS, owner of said land, I did survey and map the east 470 feet of the south 430 feet of the NW¼ of the SW¼ in Section 3, T13N, R4W, in the Town of Viroqua, Vernon County, Wisconsin.

That such map correctly represents the exterior boundaries and the subdivision of the land surveyed and mapped to the best of my knowledge and belief.

WISCONSIN PATRICK A. CARROLL S-1199 MAUSTON WIS. LAND SURVEYOR

Patrick A. Carroll

Registered Land Surveyor S-1199

Patrick A. Carroll, May 17, 2006

Carroll Surveying, Mauston, Wis.

sheet 1 of 1