33-13-4
T Viroqua

Plat of Survey
for
Frank Fasciano

Located in the Northwest Quarter of the Northeast Quarter and the Southwest Quarter of the Northeast Quarter of Section Thirty Three (33), Township Thirteen (13) North, Range, Four (4) West, Town of Viroqua, Vernon County, Wisconsin.

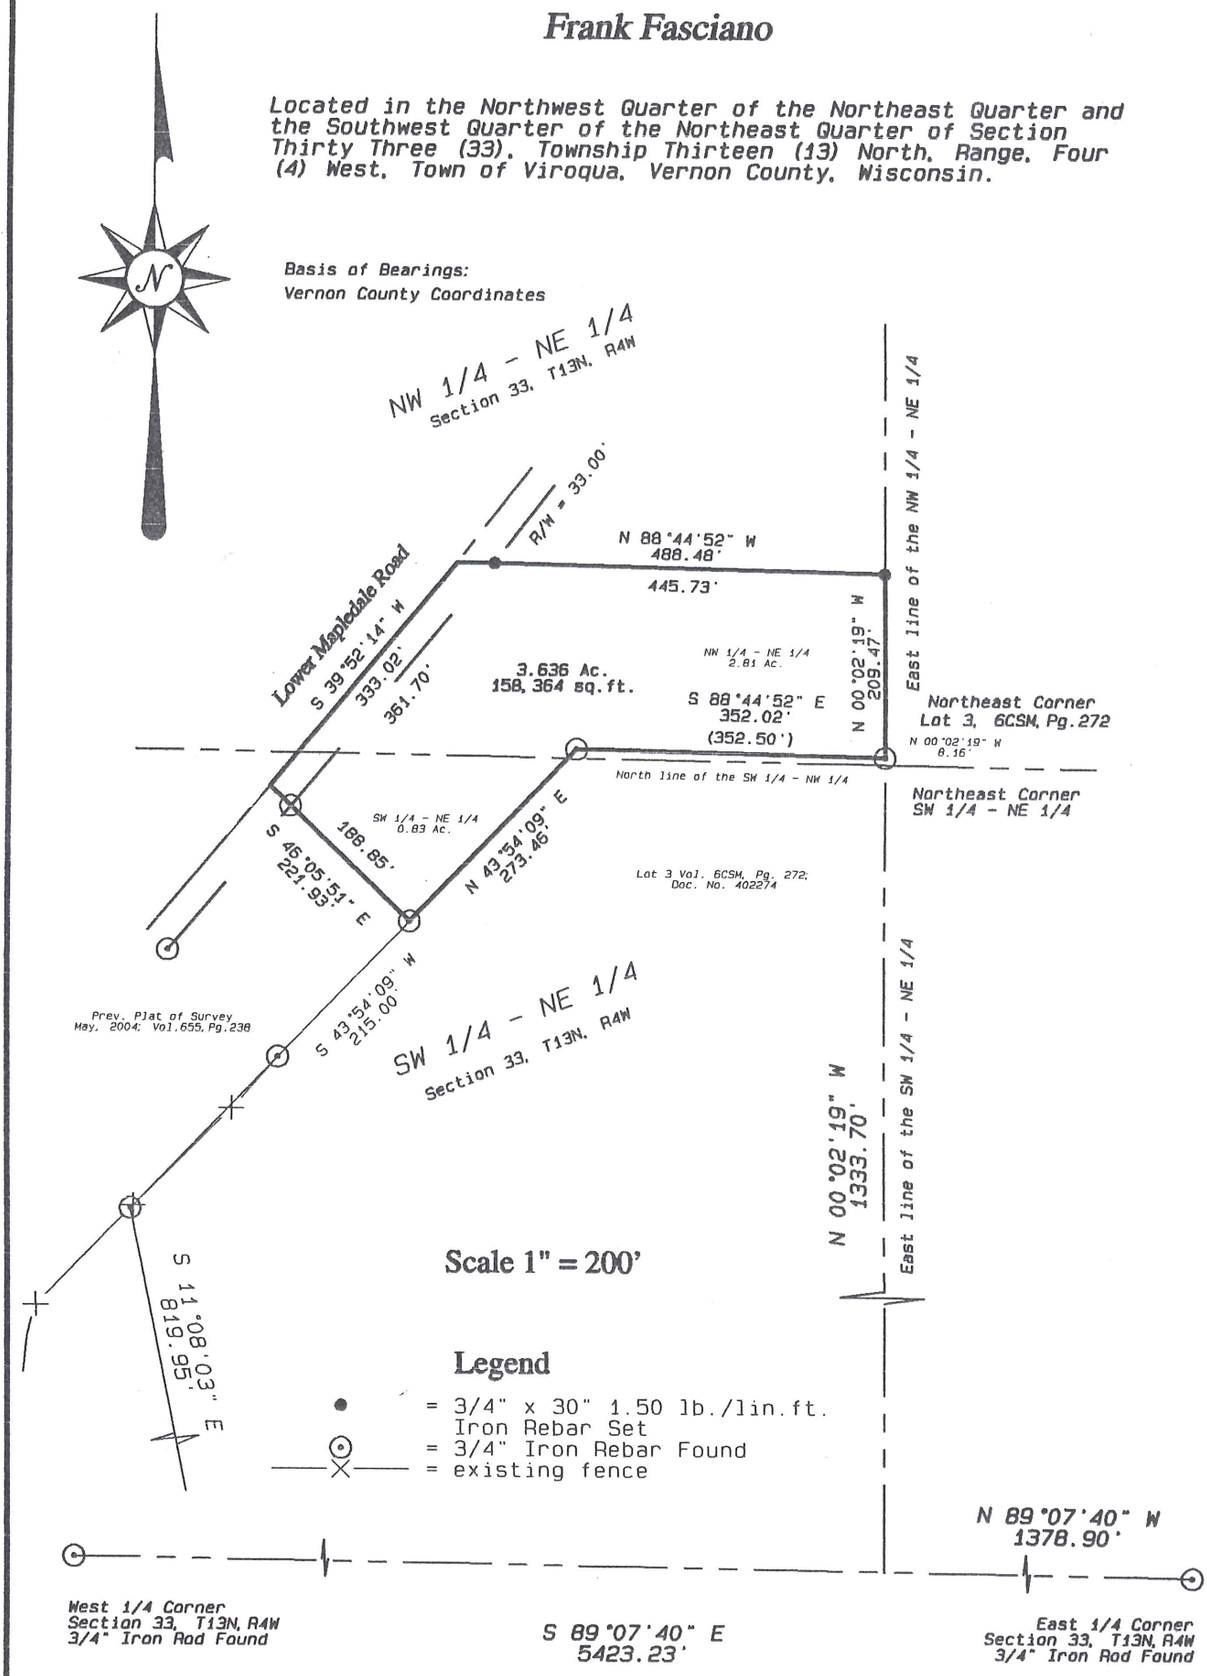

WISCONSIN
CURTIS J. CUMMER
S-2377
WESTBY, WI
LAND SURVEYOR
4/14/06

Blackhawk Land Surveying

104 Coon Prairie Ave.
Westby, Wisconsin 54667
(608) 634 – 4850

April, 2006
Drw. By CJC

J.N. 316K
Sheet 1 of 2

Blackhawk Land Surveying
104 Coon Prairie Ave.
Westby, WI 54667
(608) 634 - 4850

Description for Frank Fasciano:

Located in the Northwest Quarter of the Northeast Quarter and the Southwest Quarter of the Northeast Quarter of Section Thirty-three, Township Thirteen North, Range Four West, Town of Viroqua, Vernon County, Wisconsin; bounded and described as follows:

Commencing at the East One-quarter corner of said Section 33; thence North 89°07'40" West, 1378.90 feet, along the South line of the Northeast Quarter, to the Southeast corner of the West One-half of said Northeast Quarter; thence North 00°02'19" West, 1325.54 feet, along the East line of said West One-half, to the Southeast corner of the Northwest Quarter of the Northeast Quarter; thence continuing North 00°02'19" West, 8.16 feet, along said East line, to the point of beginning; thence continuing North 00°02'19" West, 209.47 feet, along said East line; thence North 88°44'52" East, 488.48 feet, to the centerline of a town road; thence South 39°52'14" West, 333.02 feet, along said centerline; thence South 46°05'51" East, 221.93 feet, to the Northwesterly line of Lot 2, Volume 6CSM, Page 272, Vernon County Register of Deeds; thence North 43°54'09" East, 273.46 feet, along the Northwesterly line of Lot 2 and Lot 3,Volume 6CSM, Page 272, Vernon County Register of Deeds; thence South 88°44'52" East, 352.02 feet, recorded as South 88°44'52" East, 352.50 feet, to the point of beginning.

sb West

The above described parcel contains 3.636 acres or 158,364 square feet of land.

Surveyor's Certificate:

I, Curtis J. Cummer, Registered Land Surveyor, do hereby certify this surveyed and mapped property depicted hereon; is a true and correct representation thereof showing the size and location of the property, the exterior boundaries thereof; the information contained hereon is to the best of my knowledge and belief.

WISCONSIN
CURTIS J.
CUMMER
S-2377
WESTBY
WI
LAND SURVEYOR