PLAT OF SURVEY

Located in the S.E.1/4 of the N.E.1/4 of Section 33, T.13N., R.4W., Town of Viroqua, Vernon County, Wisconsin.

Description

A parcel of land located in the S.E.1/4 of the N.E.1/4 of Section 33, T.13N., R.4W., Town of Viroqua, Monroe County, Wisconsin described as follows:

Beginning at the East 1/4 Corner of Section33; thence N88°24'28"W along the South line of S.E.1/4 of the N.E.1/4 also being the Centerline of Upper Mapledale Road, 460.00 feet; thence North, 1110.00 feet; thence S88°24'28"E, 460.00 feet to the East line of the S.E.1/4 of the N.E.1/4; thence South along the East line of the S.E.1/4 of the N.E.1/4, 1110.00 feet to the point of beginning.

Subject to a Town Road right-of-way and any easements or restrictions of record.

SURVEYOR'S CERTIFICATE

I, Rodney H. Maxwell, Registered Land Surveyor, hereby certify that the survey shown and represented herein is accurate and true to the best of my knowledge and belief.

Rodney H. Maxwell

Rodney H. Maxwell
MAXWELL SURVEYING
7457 Highway 16, Suite C
Sparta, Wisconsin
18 June, 1998

WISCONSIN RODNEY H MAXWELL S - 1826 Sparta Wis LAND SURVEYOR
6/18/98

WISCONSIN RODNEY H MAXWELL S - 1826 Sparta Wis LAND SURVEYOR
6/18/98

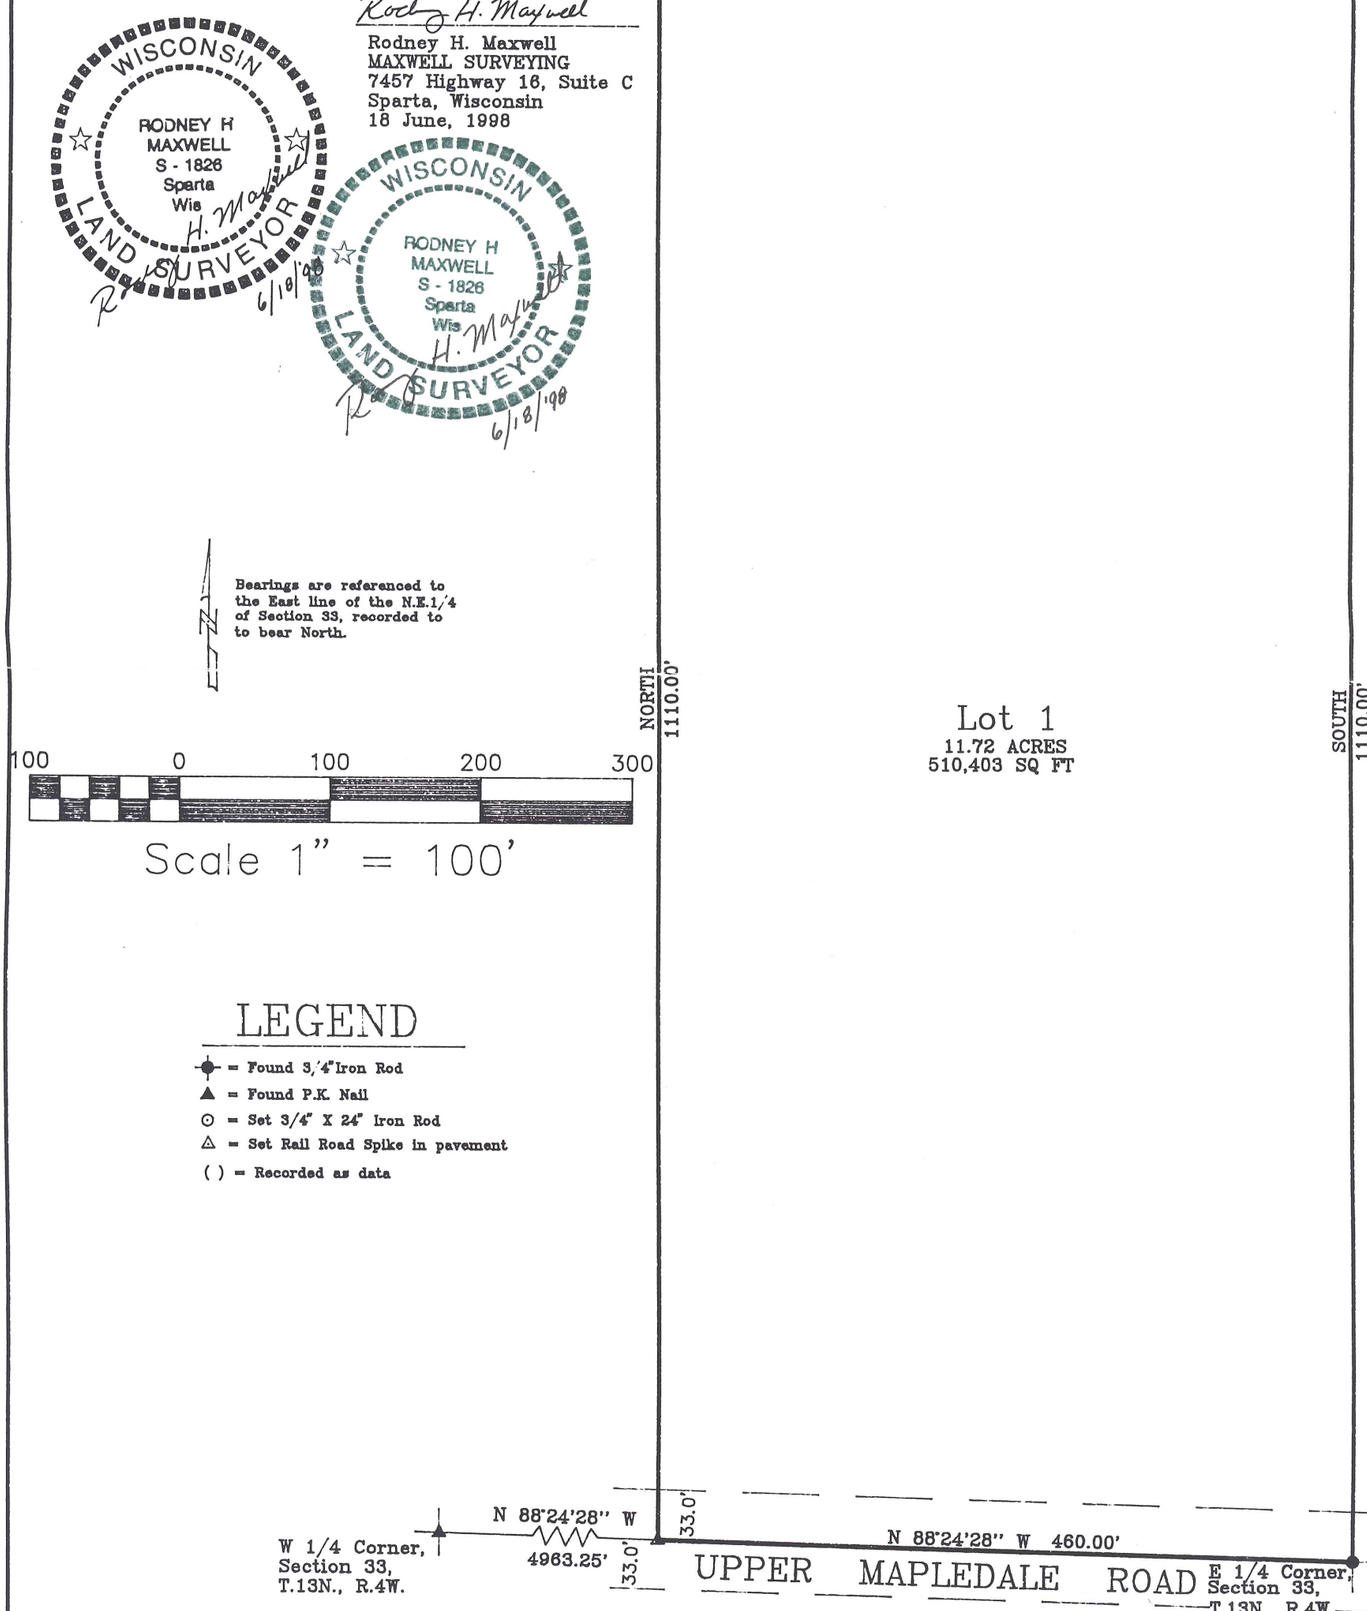

LEGEND

- = Found 3/4" Iron Rod
- ▲ = Found P.K. Nail
- ⊙ = Set 3/4" X 24" Iron Rod
- △ = Set Rail Road Spike in pavement
- ( ) = Recorded as data

DRAWN BY: D. Hefner	REVISIONS	PROJECT	XXXXXXXX	SHT. NO.
DATE: 18 June, 1998		Gordon Meisner		
DWG. NO.: 98-04-16			File name: C:\EAGLE\MEISNER2	
APPROVED BY: R. Maxwell				

JUL 7 1998