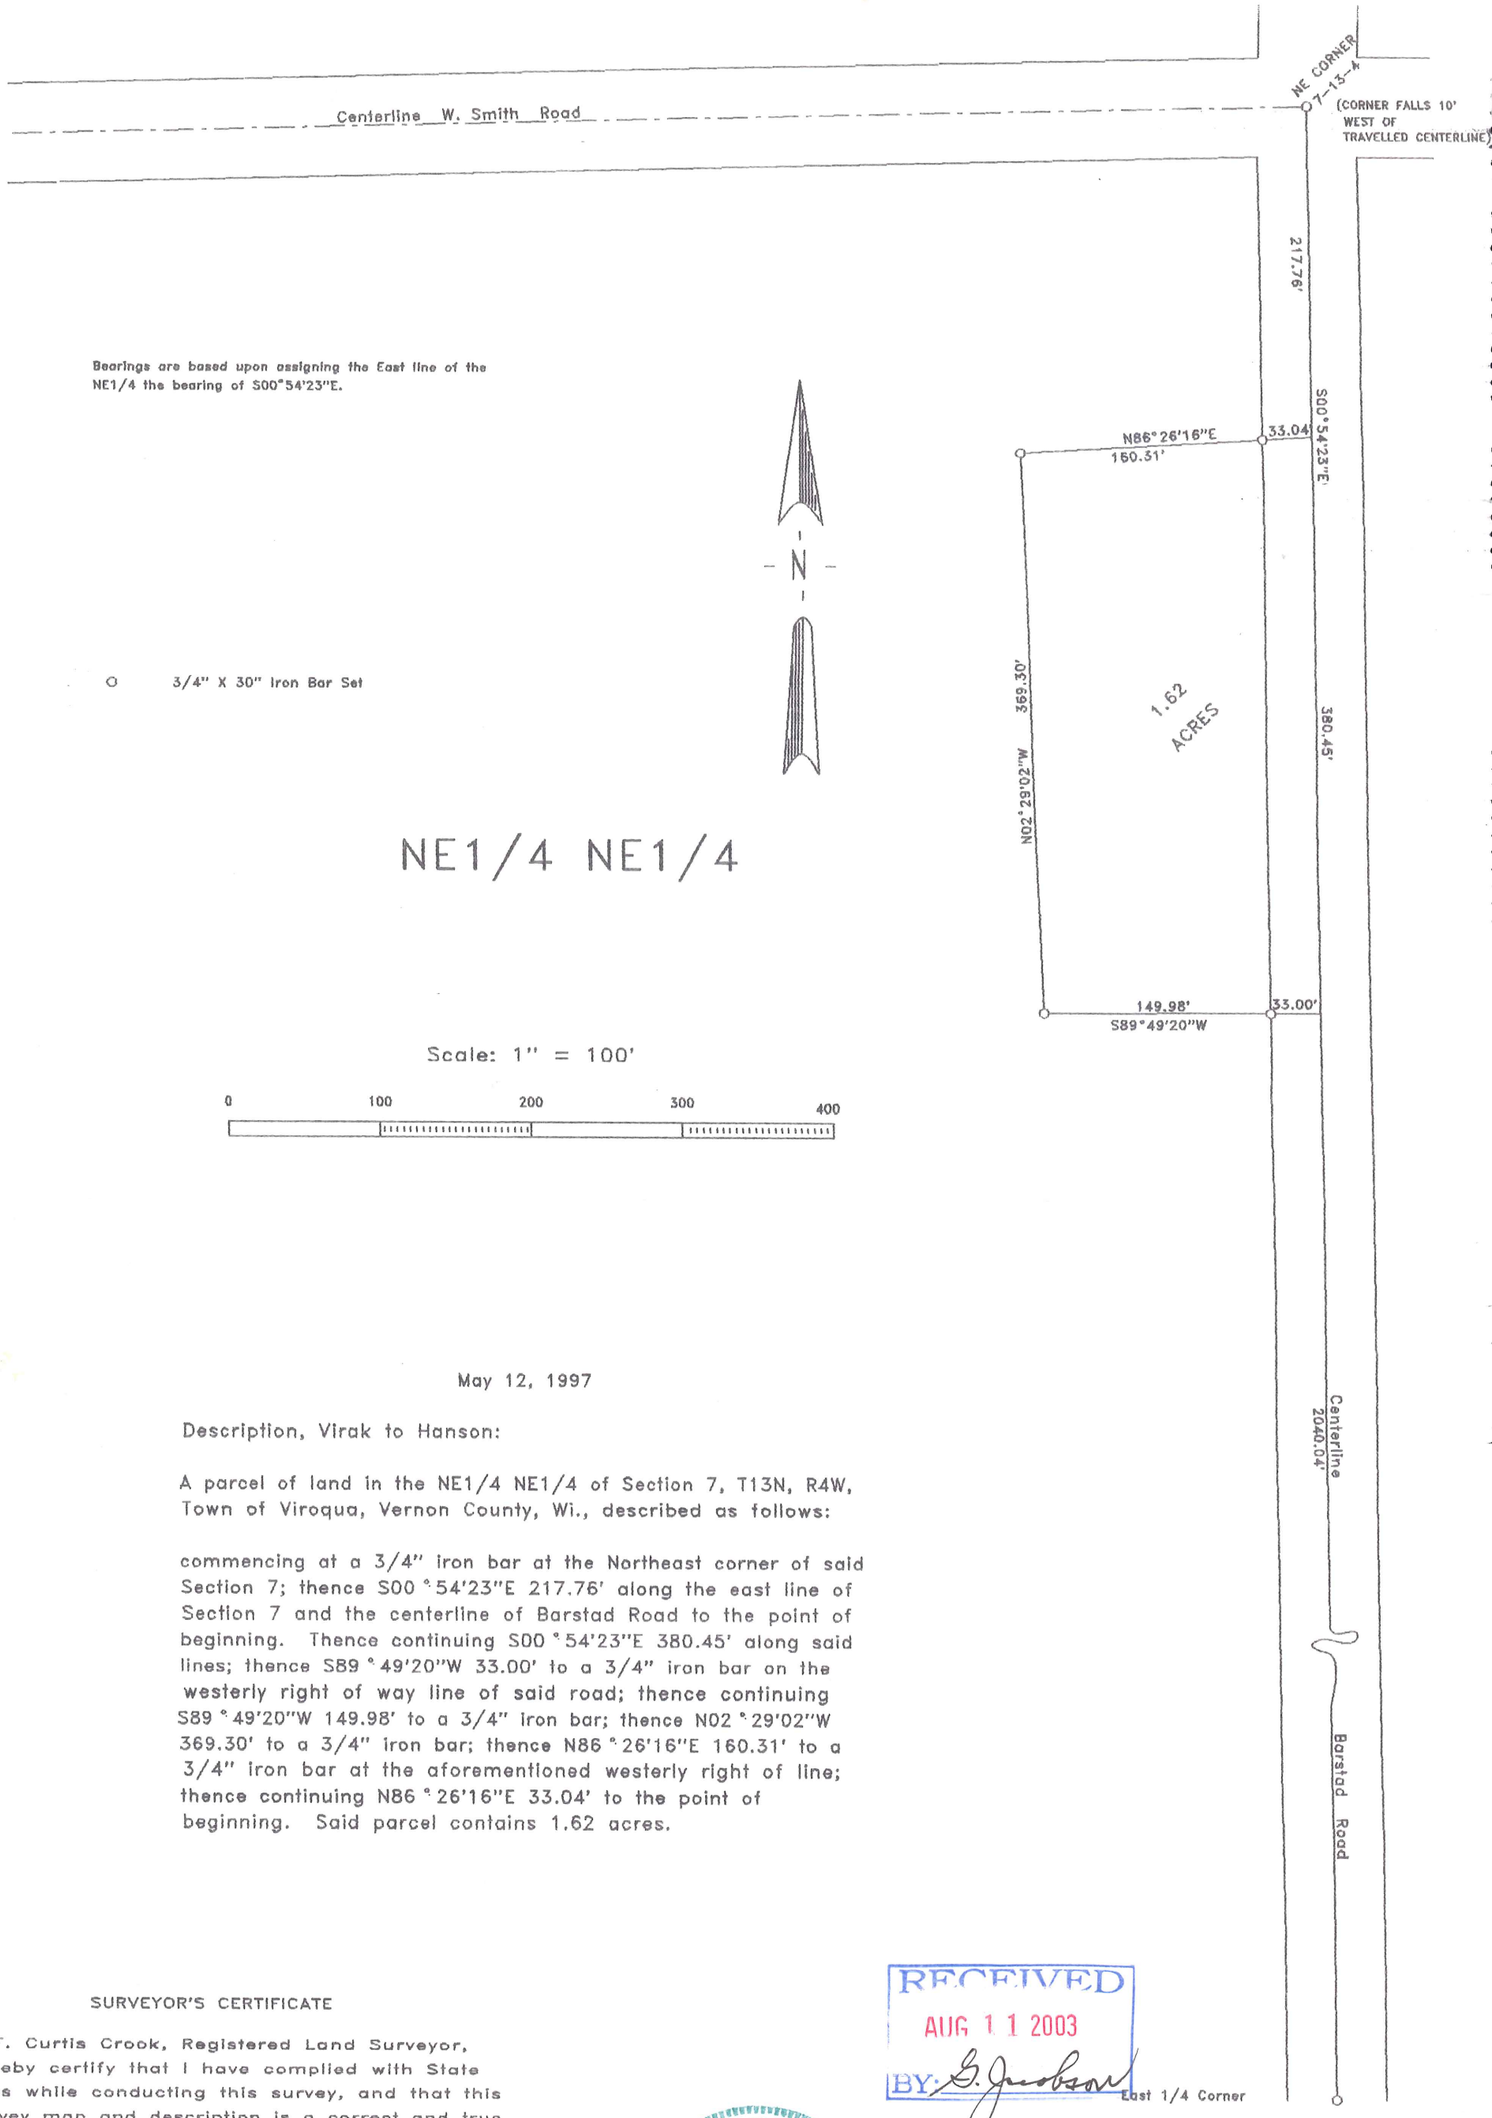

May 12, 1997

Description, Virak to Hanson:

A parcel of land in the NE1/4 NE1/4 of Section 7, T13N, R4W, Town of Viroqua, Vernon County, Wi., described as follows:

commencing at a 3/4" iron bar at the Northeast corner of said Section 7; thence S00°54'23"E 217.76' along the east line of Section 7 and the centerline of Barstad Road to the point of beginning. Thence continuing S00°54'23"E 380.45' along said lines; thence S89°49'20"W 33.00' to a 3/4" iron bar on the westerly right of way line of said road; thence continuing S89°49'20"W 149.98' to a 3/4" iron bar; thence N02°29'02"W 369.30' to a 3/4" iron bar; thence N86°26'16"E 160.31' to a 3/4" iron bar at the aforementioned westerly right of line; thence continuing N86°26'16"E 33.04' to the point of beginning. Said parcel contains 1.62 acres.

SURVEYOR'S CERTIFICATE

I, F. Curtis Crook, Registered Land Surveyor, hereby certify that I have complied with State laws while conducting this survey, and that this survey map and description is a correct and true representation thereof, to the best of my knowledge and belief.

F. Curtis Crook 5-15-97

F. Curtis Crook R.L.S. 1292

D407HANS

RECEIVED
AUG 11 2003
BY: G. Jacobson

WISCONSIN
F. CURTIS CROOK
S-1292
READSTOWN WIS.
LAND SURVEYOR

Virak to Hanson
Part NE1/4 NE1/4
Sec 7, T13N R4W
Town of Viroqua,
Vernon County, Wi.