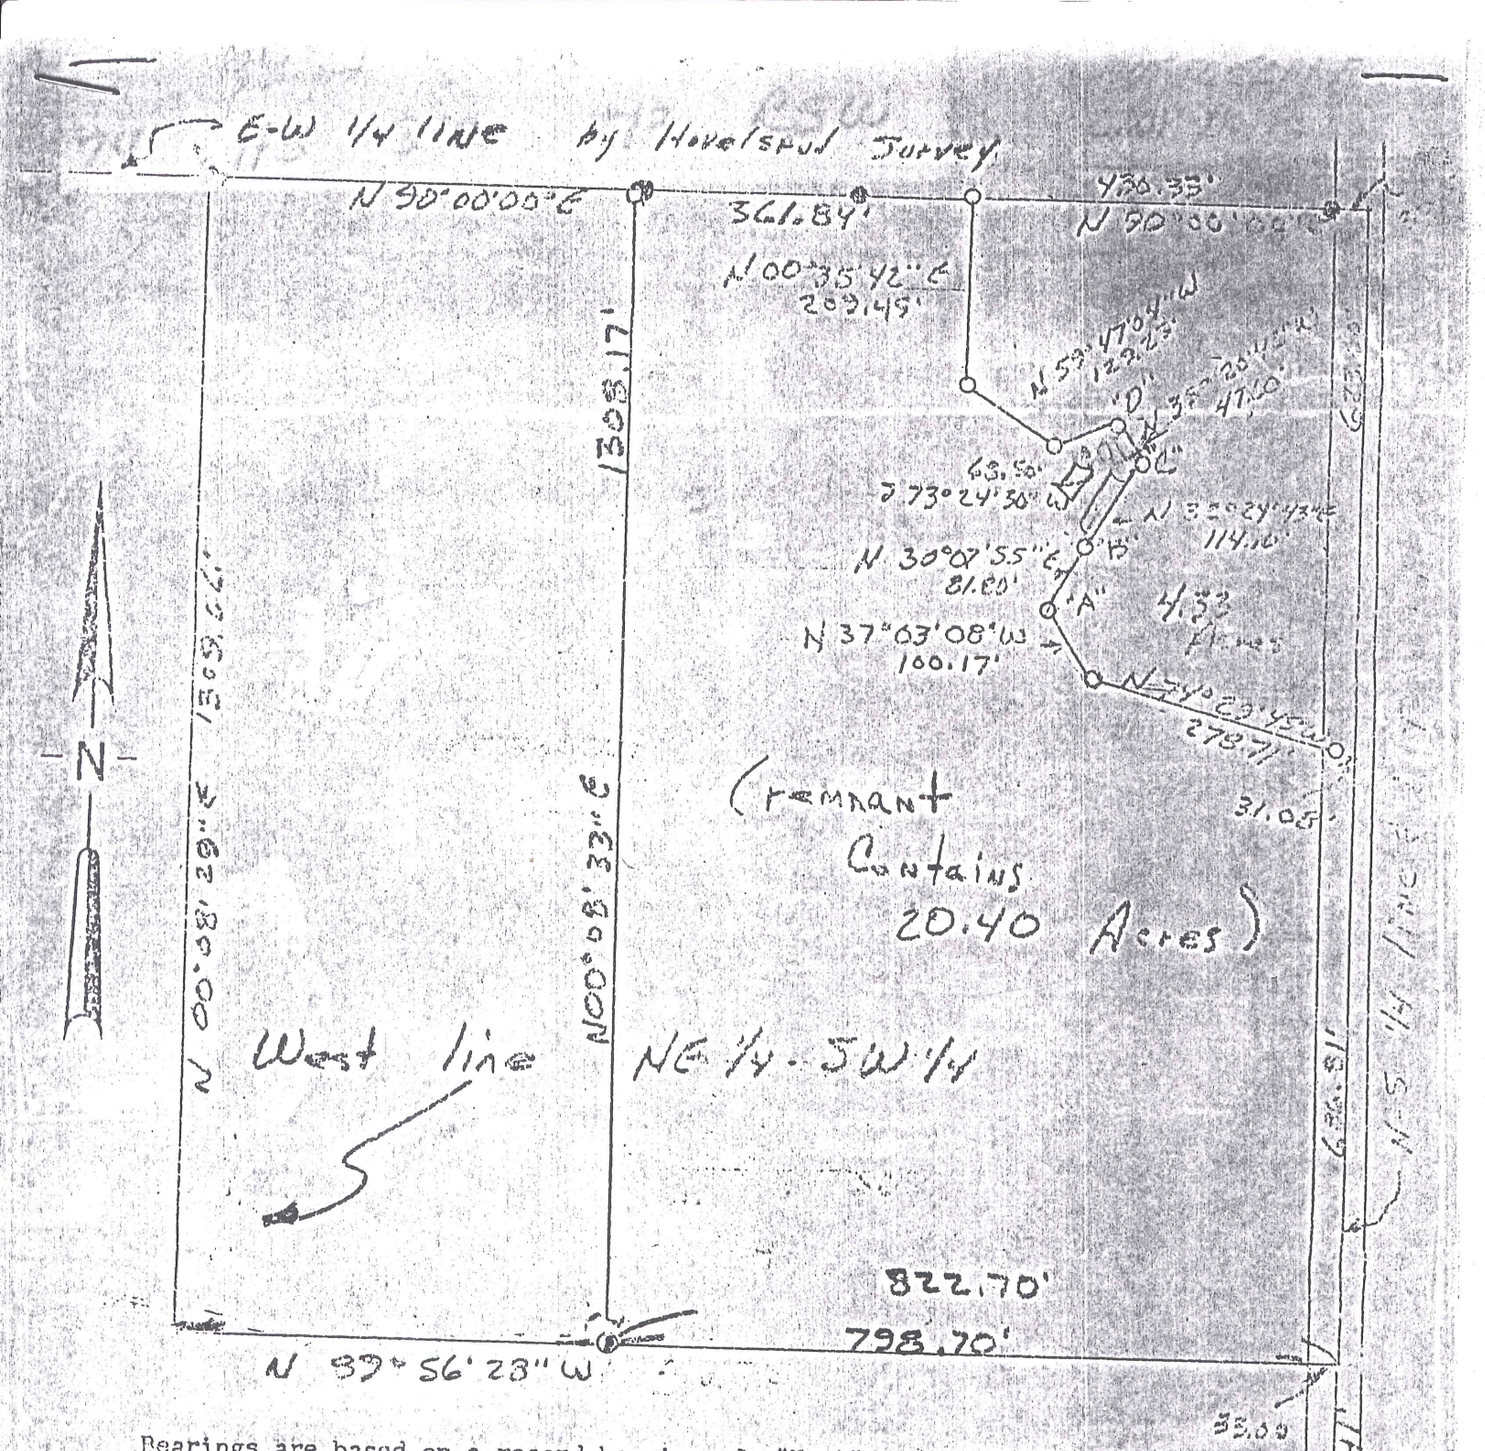

Bearings are based on a record bearing of "East" along the E-W 1/4 line of Section 12.

SCALE: 1" = 200'
3/4" Reinforcing Bar Found
1" Iron Pipe Set
1½ Iron Pipe Set

SURVEYOR'S CERTIFICATE

I, F. Curtis Crook, Registered Land Surveyor, hereby certify that I have complied with State laws while conducting this survey, and that this map and accompanying description is a correct and true representation thereof, to the best of my knowledge and belief.

F Curtis Crook
5-24-80

For Dean Petersons Realty
Survey of
Stanley Brown Property
NE 1/4 - SW 1/4 & Part of Sec
Sec. 12 T 13N R 5W
Town of Jefferson
Vernon Co. Wis.

F. CURTIS CROOK
LAND SURVEYOR