JAN 2 3 2002

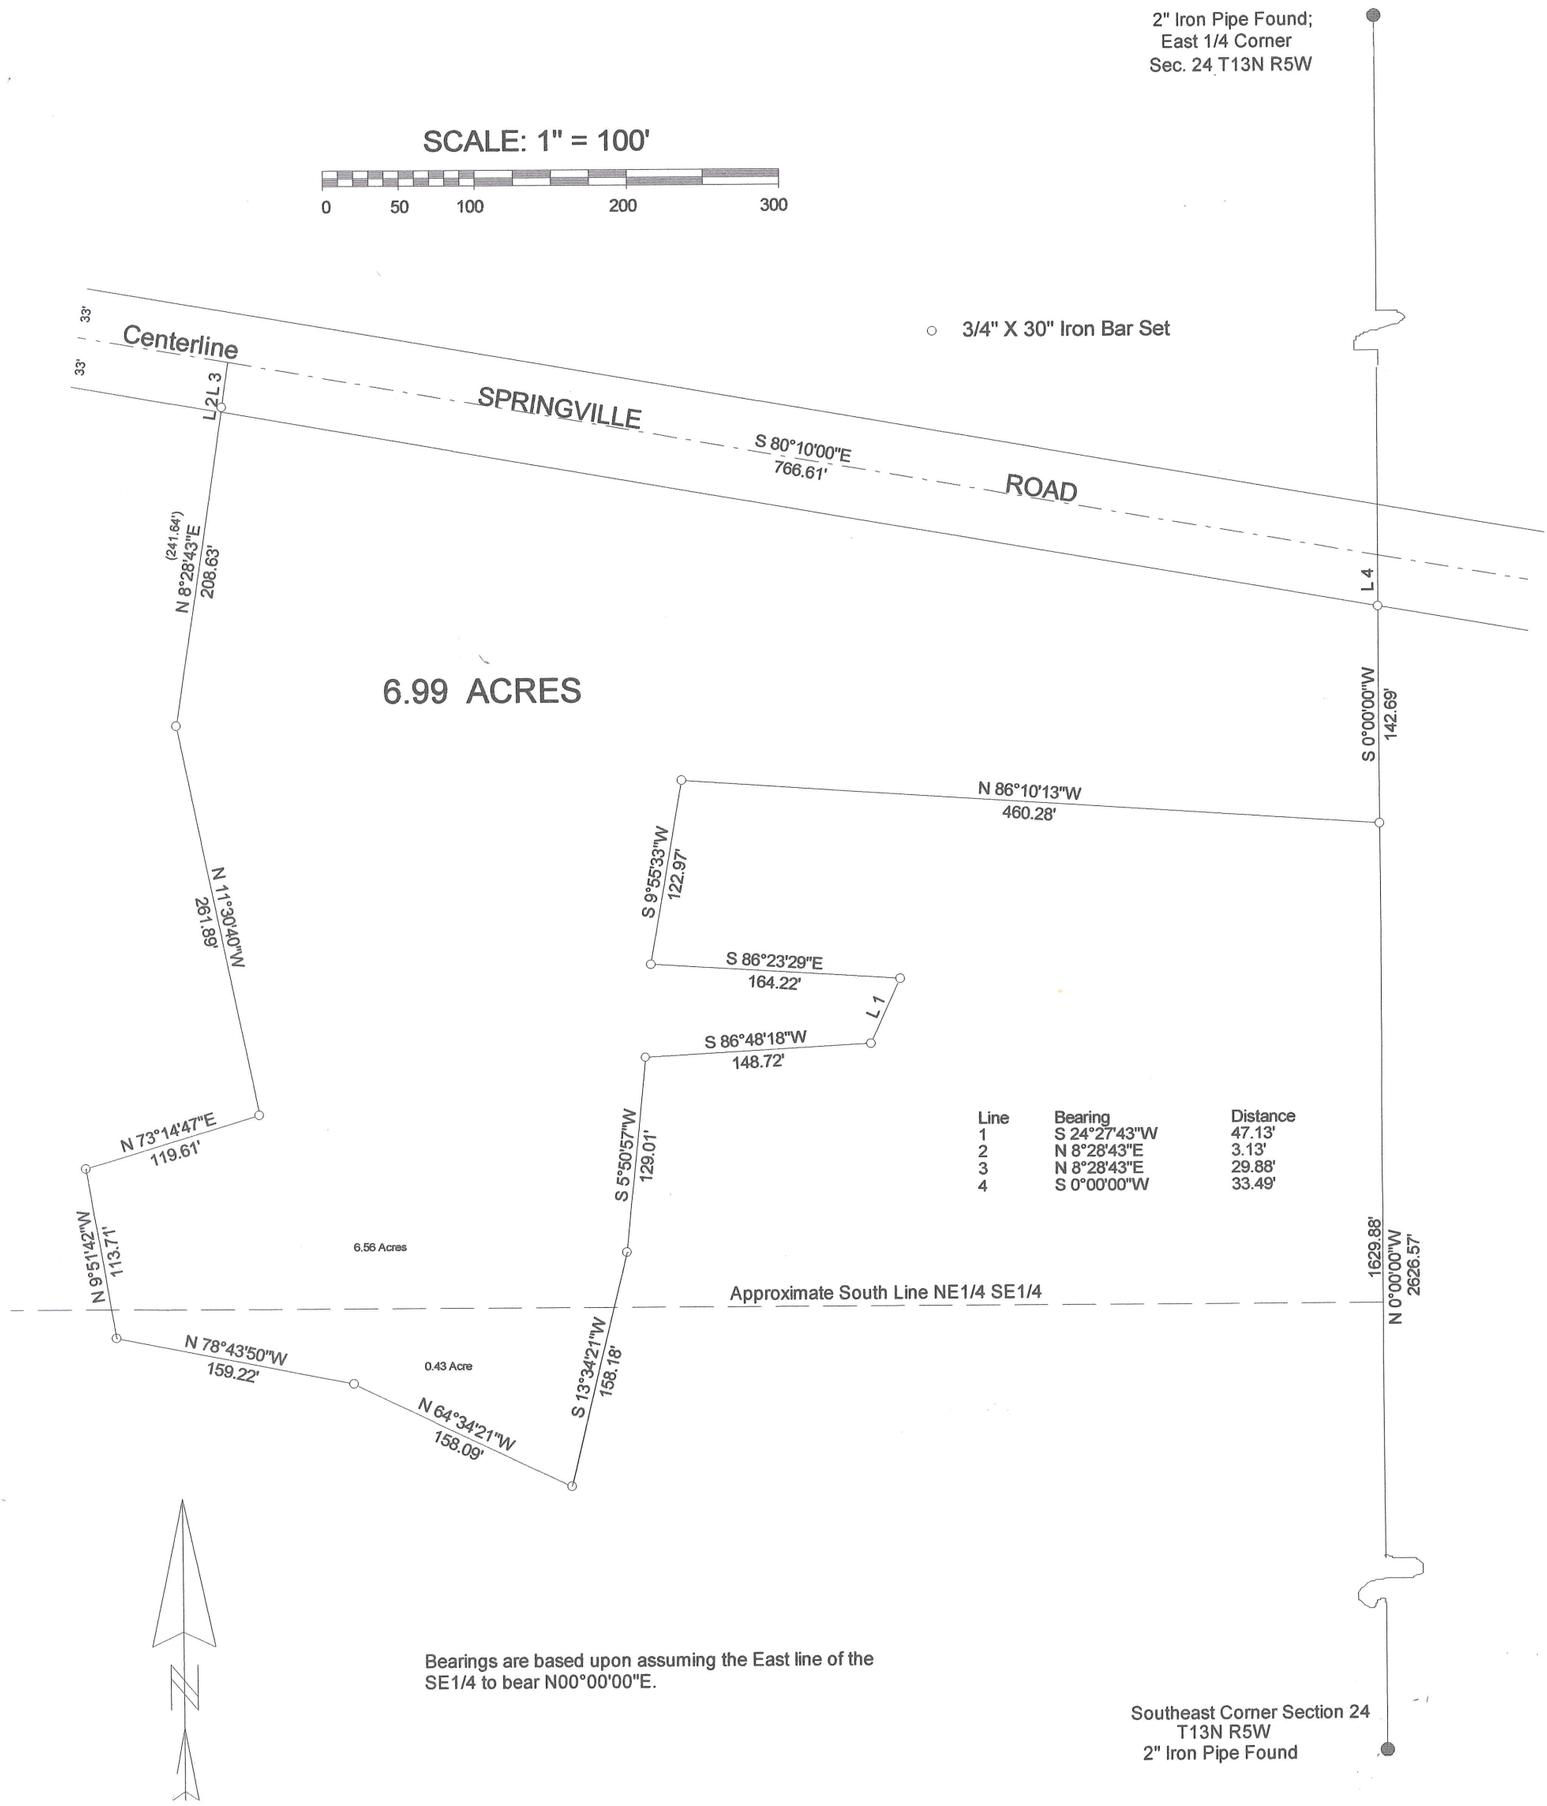

Line	Bearing	Distance
1	S 24°27'43"W	47.13'
2	N 8°28'43"E	3.13'
3	N 8°28'43"E	29.88'
4	S 0°00'00"W	33.49'

I, F. Curtis Crook, Registered Land Surveyor, hereby certify that I have complied with State laws while conducting this survey, and that this survey map and description is a correct and true representation thereof, to the best of my knowledge and belief.

F Curtis Crook 6-20-01

6-20-01

F. Curtis Crook R.L.S. #1292
S 6953 CTH T Readstown, WI 54652
Residence: 622 South Main Street
Viroqua, WI 54665
Phone 629-5429 637-3454

WISCONSIN F. CURTIS CROOK S-1292 READSTOWN WIS. LAND SURVEYOR

D524HELG

property transaction,
ABT to HELGERSON;
Part E1/2 SE1/4
Sec. 24, T13N, R5W
Town of Jefferson,
Vernon County, Wis.