APR 1 1992

PLAT OF SURVEY

LOCATED IN PART OF THE NE 1/4 OF THE NW 1/4 OF SECTION 27, TOWN 13 NORTH, RANGE 5 WEST, TOWN OF JEFFERSON, VERNON COUNTY, WISCONSIN.

SURVEYOR'S CERTIFICATE: I, Robert M. Lampman, Registered Land Surveyor, do hereby certify that the within drawing is a correct representation of the boundaries surveyed to the best of my knowledge and belief.

Robert M. Lampman R.L.S. S-1296

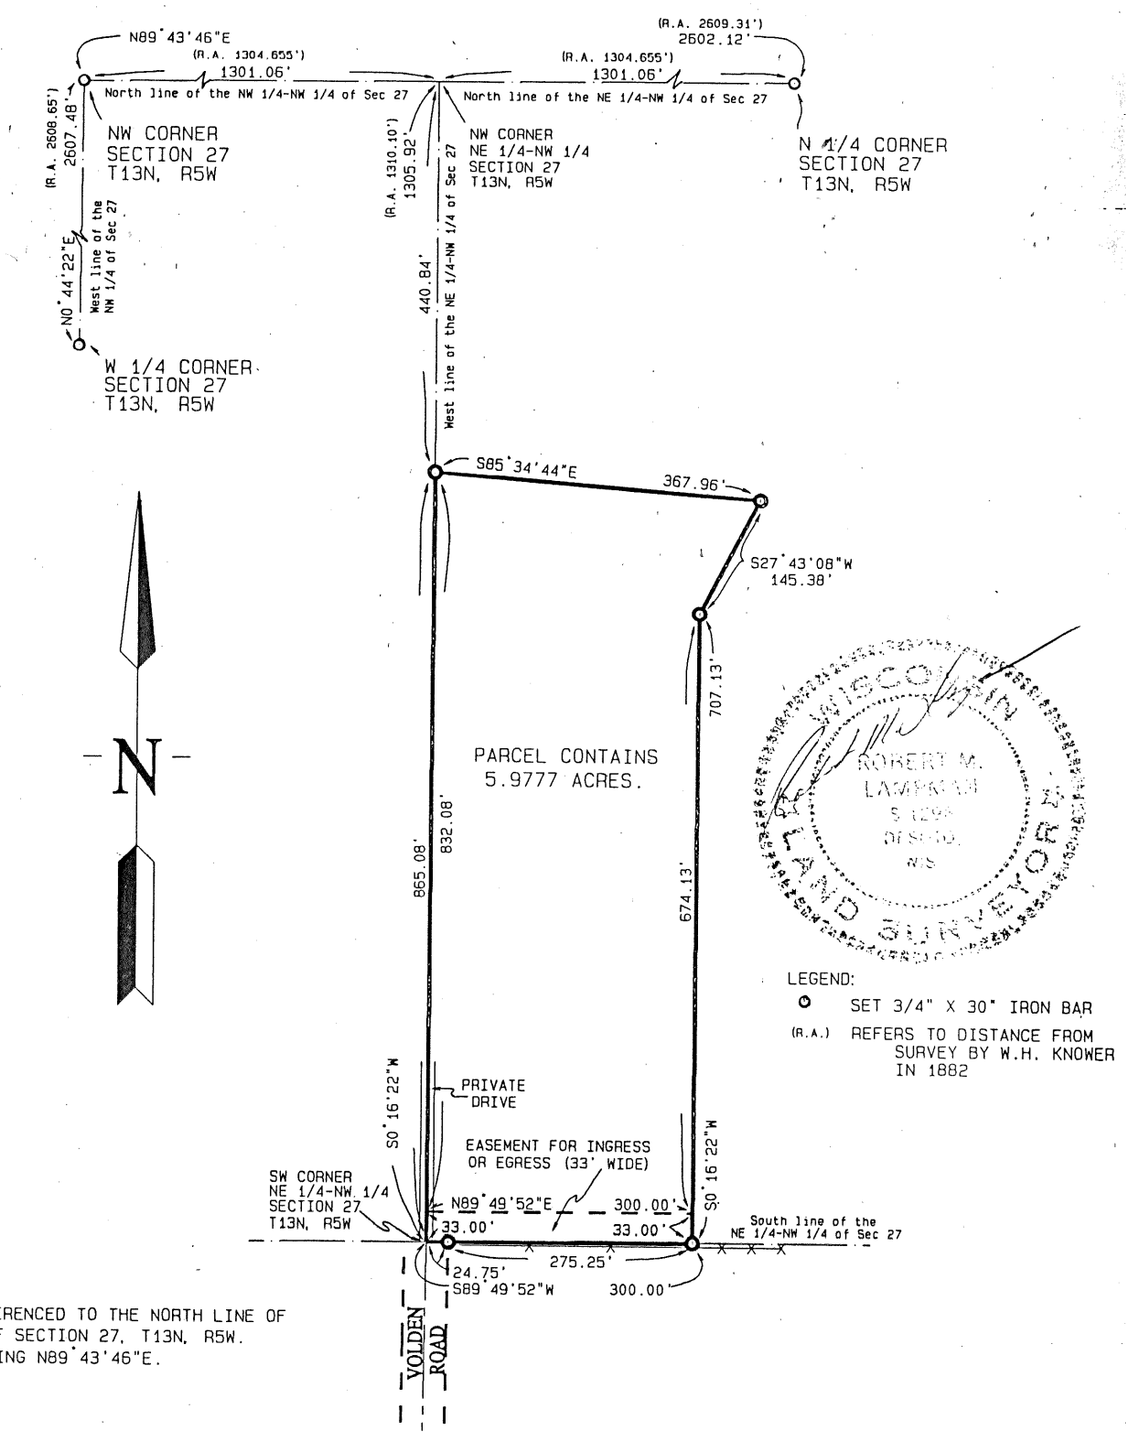

BEARINGS REFERENCED TO THE NORTH LINE OF THE NW 1/4 OF SECTION 27, T13N, R5W. ASSUMED BEARING N89°43'46"E.

LAMPMAN & ASSOCIATES RT. 1, BOX V-31 DESOTO, WISCONSIN Phone: 608-648-2288	PREPARED FOR: MARK & ALICE KNOWER	
	PROJECT NO.: 424-0317-92	DRAFTED BY: J.A.Z.
	SCALE: 1" = 200'	MAP NO.: 225
	DATE: MARCH 26, 1992	SHEET 1 OF 2

PLAT OF SURVEY

I, Robert M. Lampman, Registered Land Surveyor, do hereby certify that by the order of Mark & Alice Knower, I have made a survey of the following described parcel and that this parcel is loacted in part of the NE 1/4 of the NW 1/4 of Section 27, Town 13 North, Range 5 West, Town of Jefferson, Vernon County, Wisconsin, to-wit:

Commencing at the Northwest corner of said Section 27; thence N89°43'46"E along the North line of the NW 1/4 of the NW 1/4 of said Section 27, 1301.06 feet to the Northwest corner of the NE 1/4 of the NW 1/4 of said Section 27; thence S0°16'22"W along the West line of the NE 1/4 of the NW 1/4 of said Section 27, 440.84 feet to the point of beginning; thence S85°34'44"E, 367.96 feet; thence S27°43'08"W, 145.38 feet; thence S0°16'22"W parallel to the West line of the NE 1/4 of the NW 1/4 of said Section 27, 707.13 feet to a point on the South line of the NE 1/4 of the NW 1/4 of said Section 27; thence S89°49'52"W along the South line of the NE 1/4 of the NW 1/4 of said Section 27, 300.00 feet to the Southwest corner of the NE 1/4 of the NW 1/4 of said Section 27; thence N0°16'22"E along the West line of the NE 1/4 of the NW 1/4 of said Section 27, 865.08 feet to the point of beginning. Said parcel contains 5.9777 acres and is together with and subject to an easement 33.00 feet wide for ingress or egress described as follows:

Located in part of the NE 1/4 of the NW 1/4 of Section 27, Town 13 North, Range 5 West, Town of Jefferson, Vernon County, Wisconsin, to-wit:

Commencing at the Northwest corner of said Section 27; thence N89°43'46"E along the North line of the NW 1/4 of the NW 1/4 of said Section 27, 1301.06 feet to the Northwest corner of the NE 1/4 of the NW 1/4 of said Section 27; thence S0°16'22"W along the West line of the NE 1/4 of the NW 1/4 of said Section 27, 1272.92 feet to the point of beginning; thence N89°49'52"E parallel to the South line of the NE 1/4 of the NW 1/4 of said Section 27, 300.00 feet; thence S0°16'22"W parallel to the West line of the NE 1/4 of the NW 1/4 of said Section 27, 33.00 feet to a point on the South line of the NE 1/4 of the NW 1/4 of said Section 27; thence S89°49'52"W along the South line of the NE 1/4 of the NW 1/4 of said Section 27, 300.00 feet to the Southwest corner of the NE 1/4 of the NW 1/4 of said Section 27; thence N0°16'22"E along the West line of the NE 1/4 of the NW 1/4 of said Section 27, 33.00 feet to the point of beginning.

Robert M. Lampman R.L.S. S-1296

WISCONSIN ROBERT M. LAMPMAN S-1296 DESOTO, WIS LAND SURVEYOR

LAMPMAN & ASSOCIATES
RT. 1, BOX V-31
DESOTO, WISCONSIN
Phone: 608-648-2288

PREPARED FOR: MARK & ALICE KNOWER	
PROJECT NO.: 424-0317-92	DRAFTED BY: J.A.Z.
SCALE: N/A	MAP NO.: 225
DATE: MARCH 26, 1992	SHEET 2 OF 2