10

UTILITY EASEMENT

A parcel of land located in the NE¼ of the SW¼ of Section 10, T13N, R6W, Town of Harmony, Vernon County, Wisconsin described as follows:

Commencing at the Northwest corner of said Section 10; thence S45°38'06"E, 3743.55 feet to a point on the West right-of-way line of C.T.H. 'O' and Sorenson Road and the point of beginning; thence S3°21'54"E, 20.00 feet; thence S86°38'06"W, 30.00 feet; thence N3°21'54"W, 20.00 feet; thence N86°38'06"E, 30.00 feet to the point of beginning.

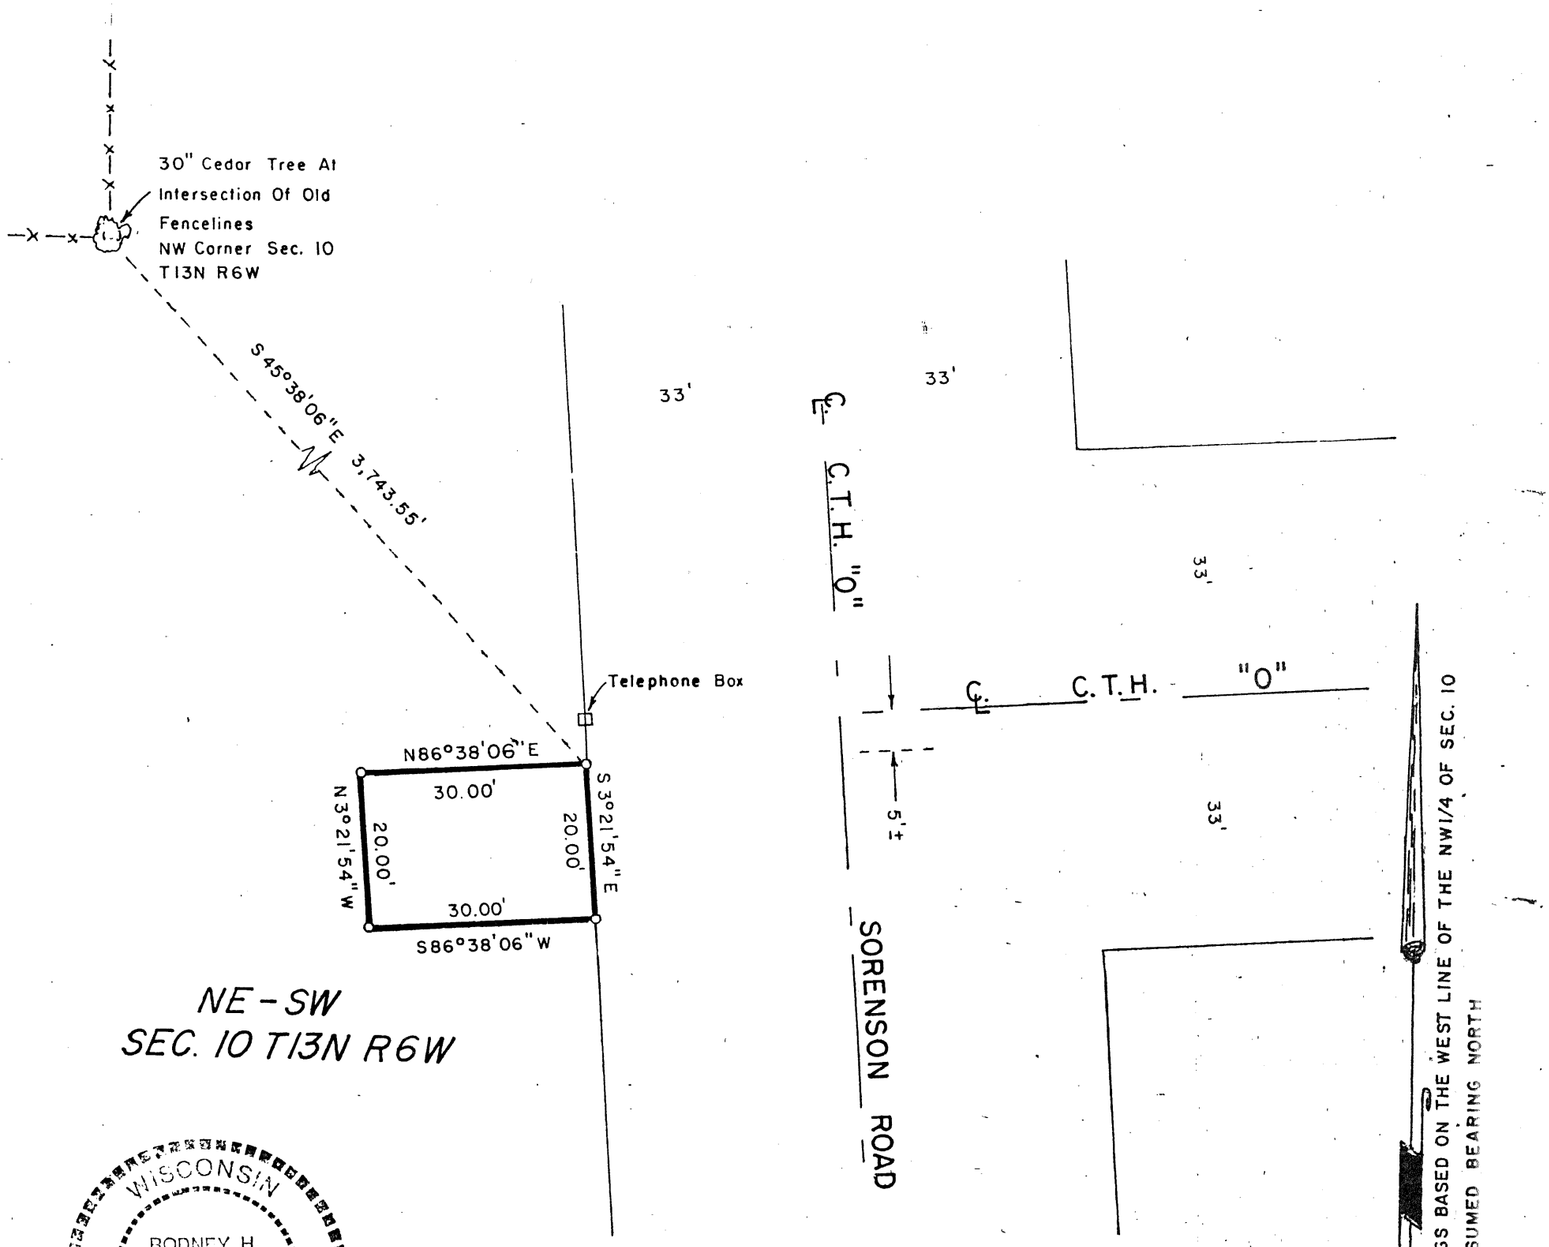

NE-SW
SEC. 10 T13N R6W

WISCONSIN
RODNEY H. MAXWELL
S-1826
Stoddard
Wis.
LAND SURVEYOR

Rodney H. Maxwell
5/5/88

I, Rodney H. Maxwell, Registered Land Surveyor, hereby certify that the survey shown and represented herein is accurate and true to the best of my knowledge and belief.

Rodney H. Maxwell
Rodney H. Maxwell
RLS 1826

0 10' 20' 40'
SCALE 1" = 20'

SOLBERGS & ASSOCIATES
SURVEYING & DRAFTING
P.O. BOX 445
LA CROSSE, WISCONSIN 54602-0445

UTILITY EASEMENT SURVEY

LOCATED IN THE NE1/4 OF THE SW1/4 OF SEC. 10 T13N R6W

TOWN OF HARMONY, VERNON COUNTY, WISCONSIN

COON VALLEY TELEPHONE CO.

PERFORMED AT THE REQUEST OF LEROY MANKE

LEGEND

ó = Set 1"x30" iron pipe 1.13lbs./lin.ft.
● = Found iron pipe
( ) = Recorded dimension

DATE 5/5/88 JOB 1326