RECEIVED
APR 9 0 2002
BY:

PLAT OF SURVEY

PART OF THE SW 1/4 OF THE NW 1/4 OF SECTION 12, T13N, R6W, TOWN OF HARMONY, VERNON COUNTY, WISCONSIN.

COMMENCING AT THE WEST 1/4 CORNER OF SAID SECTION 12; THENCE N0°16'50"W ALONG THE WEST LINE THEREOF 33.01 FEET TO THE NORTH R/W OF C.T.H. "Y" AND THE POINT OF BEGINNING; THENCE CONTINUING N0°16'50"W ALONG SAID WEST LINE 1288.19 FEET TO THE NORTHWEST CORNER OF SAID SW 1/4 OF THE NW 1/4; THENCE S89°21'13"E ALONG THE NORTH LINE THEREOF 815.80 FEET; THENCE S0°14'44"E 997.96 FEET; THENCE N89°18'32"W 42.22 FEET; THENCE N30°05'18"W 184.83'; THENCE S49°35'45"W 246.72'; THENCE N26°38'15"W 162.42 FEET; THENCE S75°04'55"W 131.45 FEET; THENCE S37°32'14"W 198.83 FEET; THENCE S0°16'50"E 237.28 FEET TO THE NORTH R/W OF C.T.H. "Y"; THENCE N89°18'32"W ALONG SAID NORTH R/W 171.15 FEET TO THE POINT OF BEGINNING.

PARCEL CONTAINS 18.76 ACRES.

PERFORMED FOR:
WENDELIN SEIDEL
E4116 CTH O
VIROQUA WI 54665

BY:
LA CROSSE ENGINEERING & SURVEYING CO., INC.
1206 SOUTH 3RD STREET
LA CROSSE WI 54601

LEGEND
o SET 1" x 24" IRON PIPE, 1.13 LB/FT
● FOUND 1" IRON PIPE

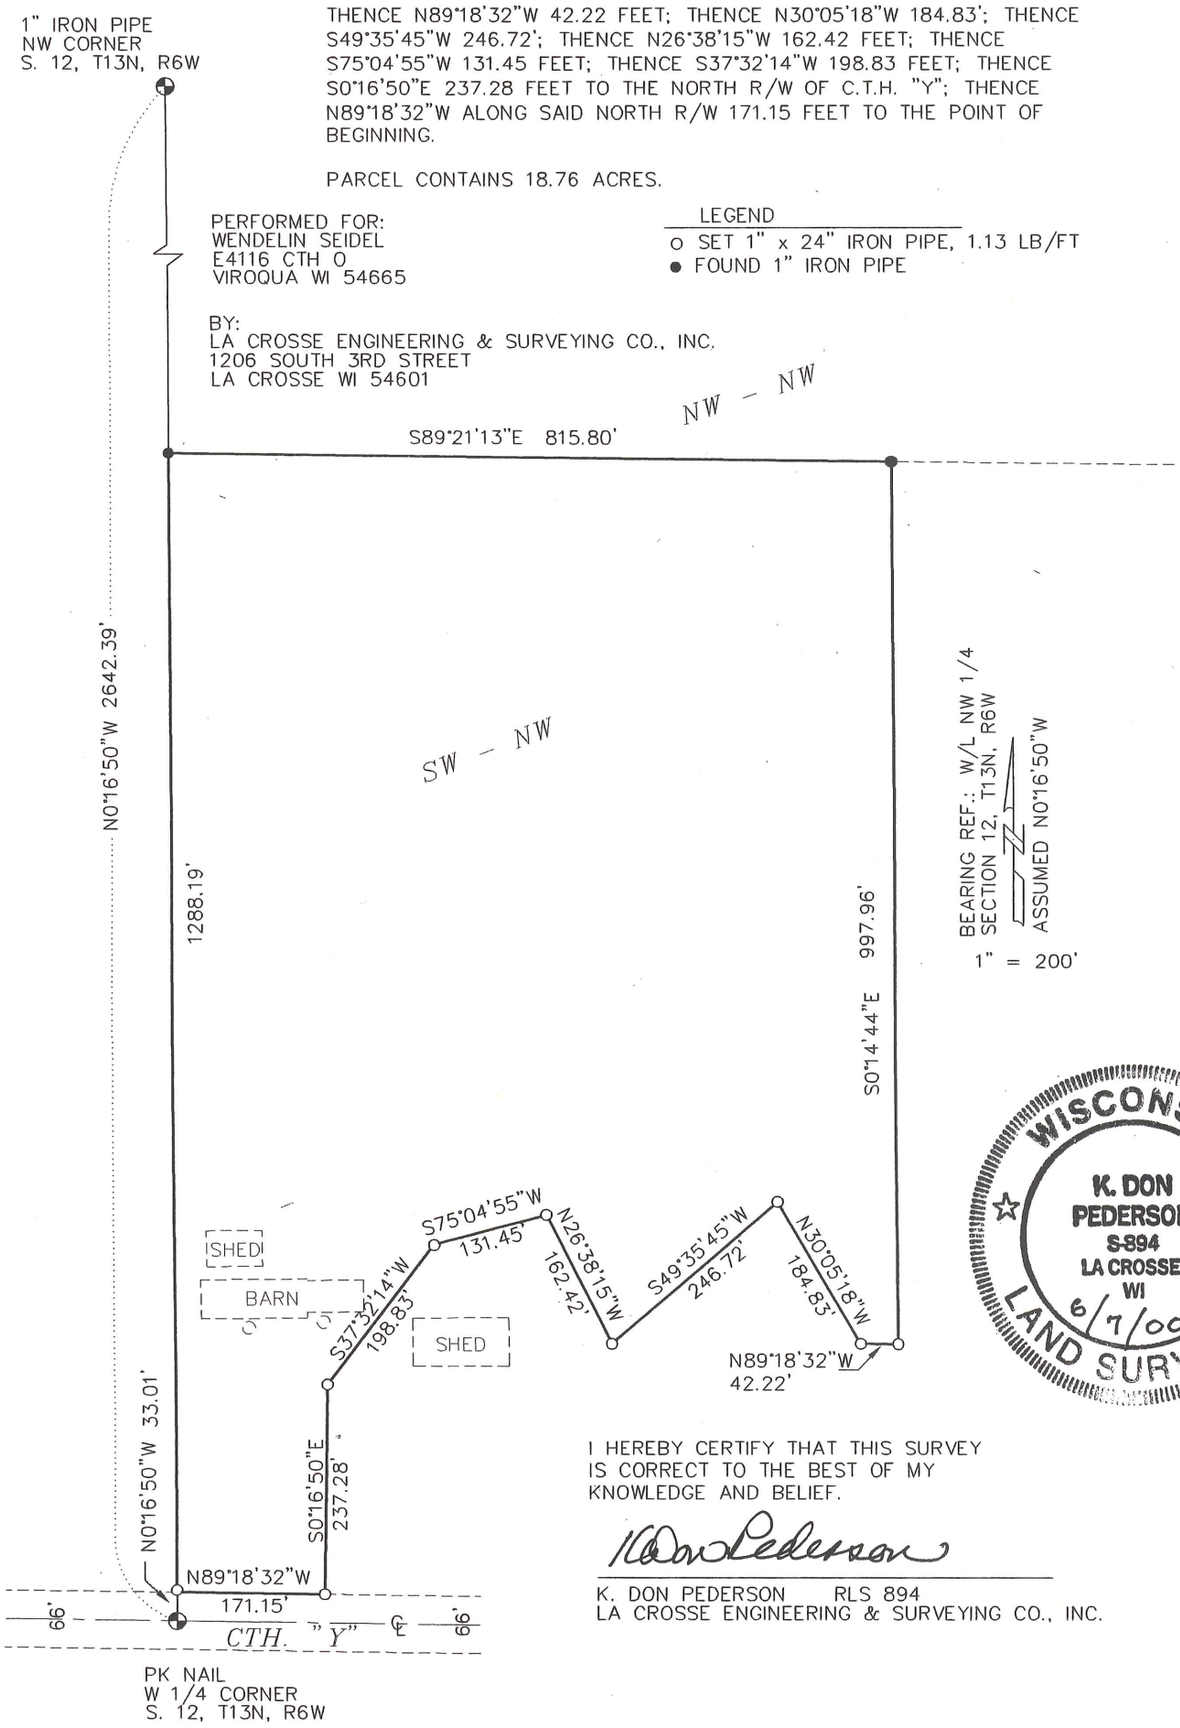

I HEREBY CERTIFY THAT THIS SURVEY IS CORRECT TO THE BEST OF MY KNOWLEDGE AND BELIEF.

K. Don Pederson

K. DON PEDERSON RLS 894
LA CROSSE ENGINEERING & SURVEYING CO., INC.