13-13-6
Harmony Twp.

Bearings are based upon assigning the East line of the NE1/4 the Bearing "N01°26'25"W".

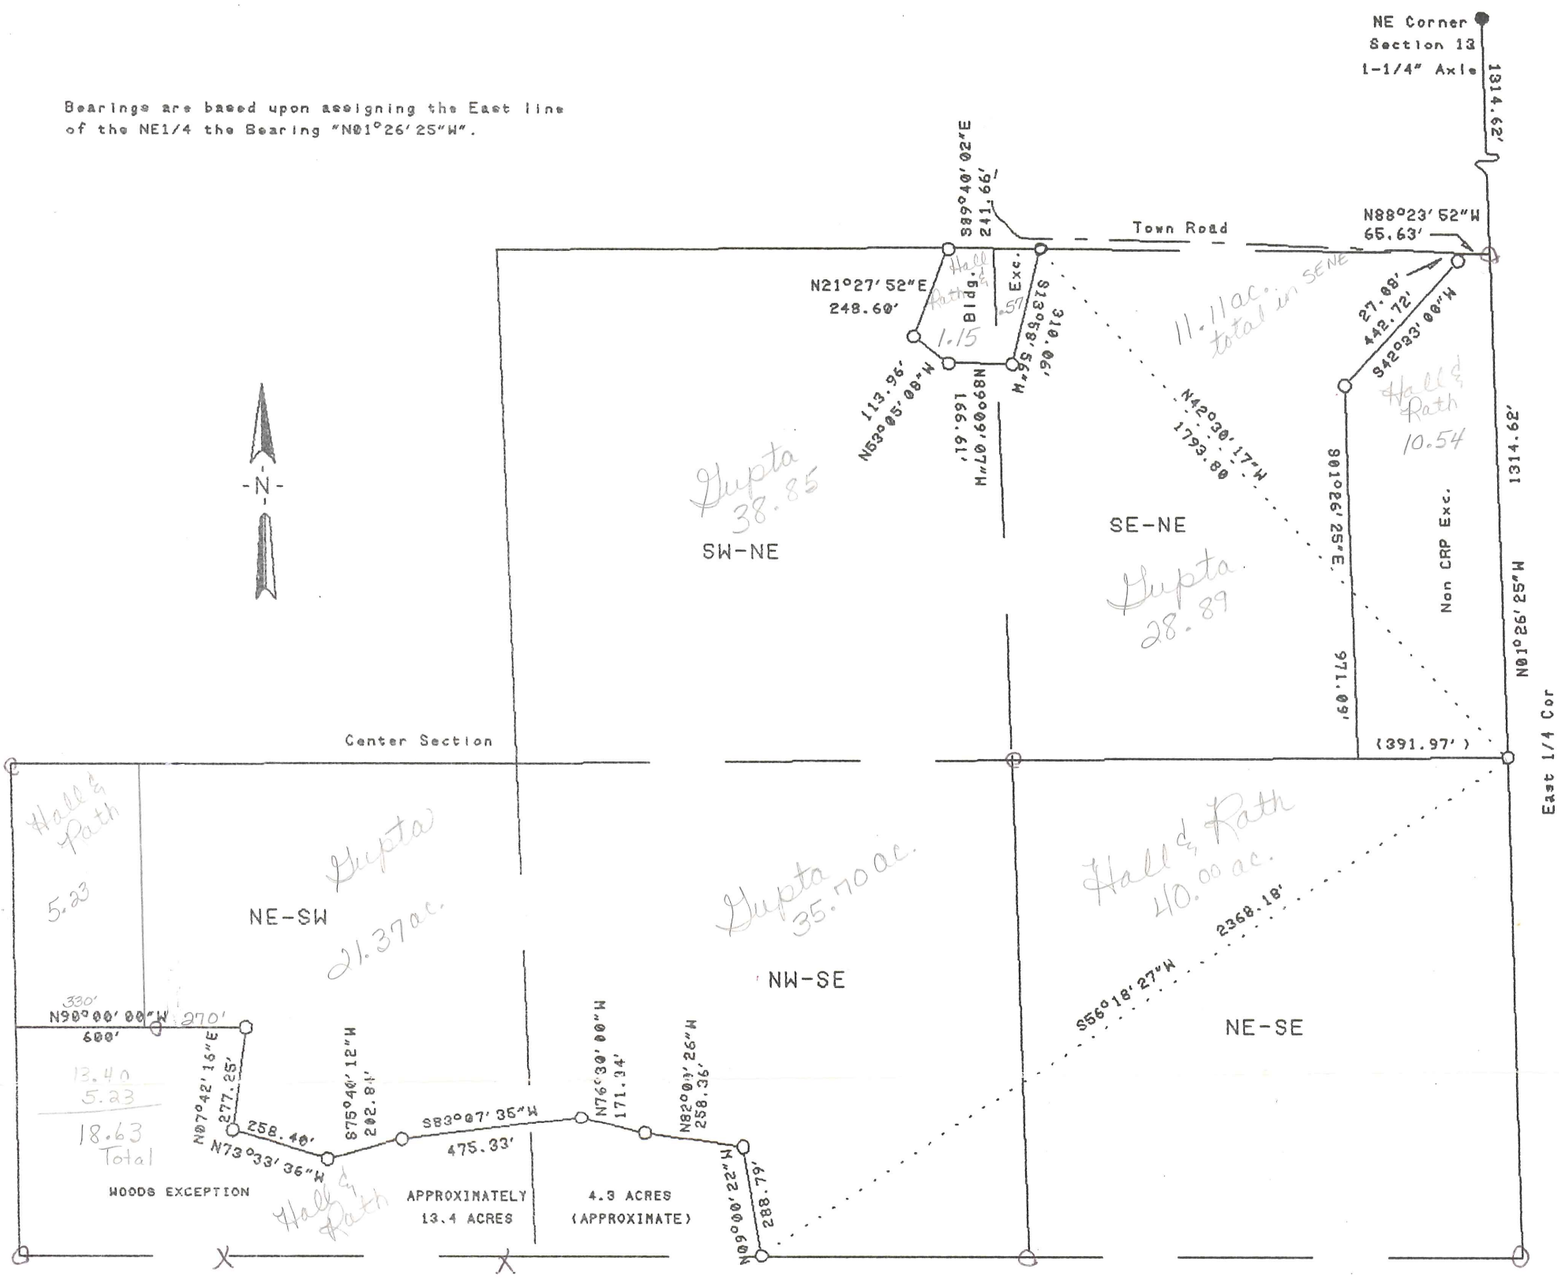

Scale: 1"=400'

O 3/4" X 24" Iron Bar Set

(3/4"X30" at East 1/4 Corner)

Note: In accordance with Chapter A-e 7 (2) of the Minimum Standards For Property Surveys, it is hereby to accept the existing fencelines as the boundaries of this survey, in the event these appear to be reasonably near the lines represented.

Kerry Hall, Employer

SURVEYOR'S CERTIFICATE

I, F. Curtis Crook, Registered Land Surveyor, hereby certify that I have complied with State laws while conducting this survey, and that this survey map and description is a correct and true representation thereof, to the best of my knowledge and belief.

F. Curtis Crook 1-10-90

F. Curtis Crook R.L.S. 1292

WISCONSIN F. CURTIS CROOK S-1292 READSTOWN WIS. LAND SURVEYOR

Survey of Exceptions
to the
S1/2 NE1/4, N1/2 SE1/4
and NE1/4 SW1/4 of
Sec 13 T13N R6W
Town of Harmony,
Vernon Co., Wi.

13613D1M