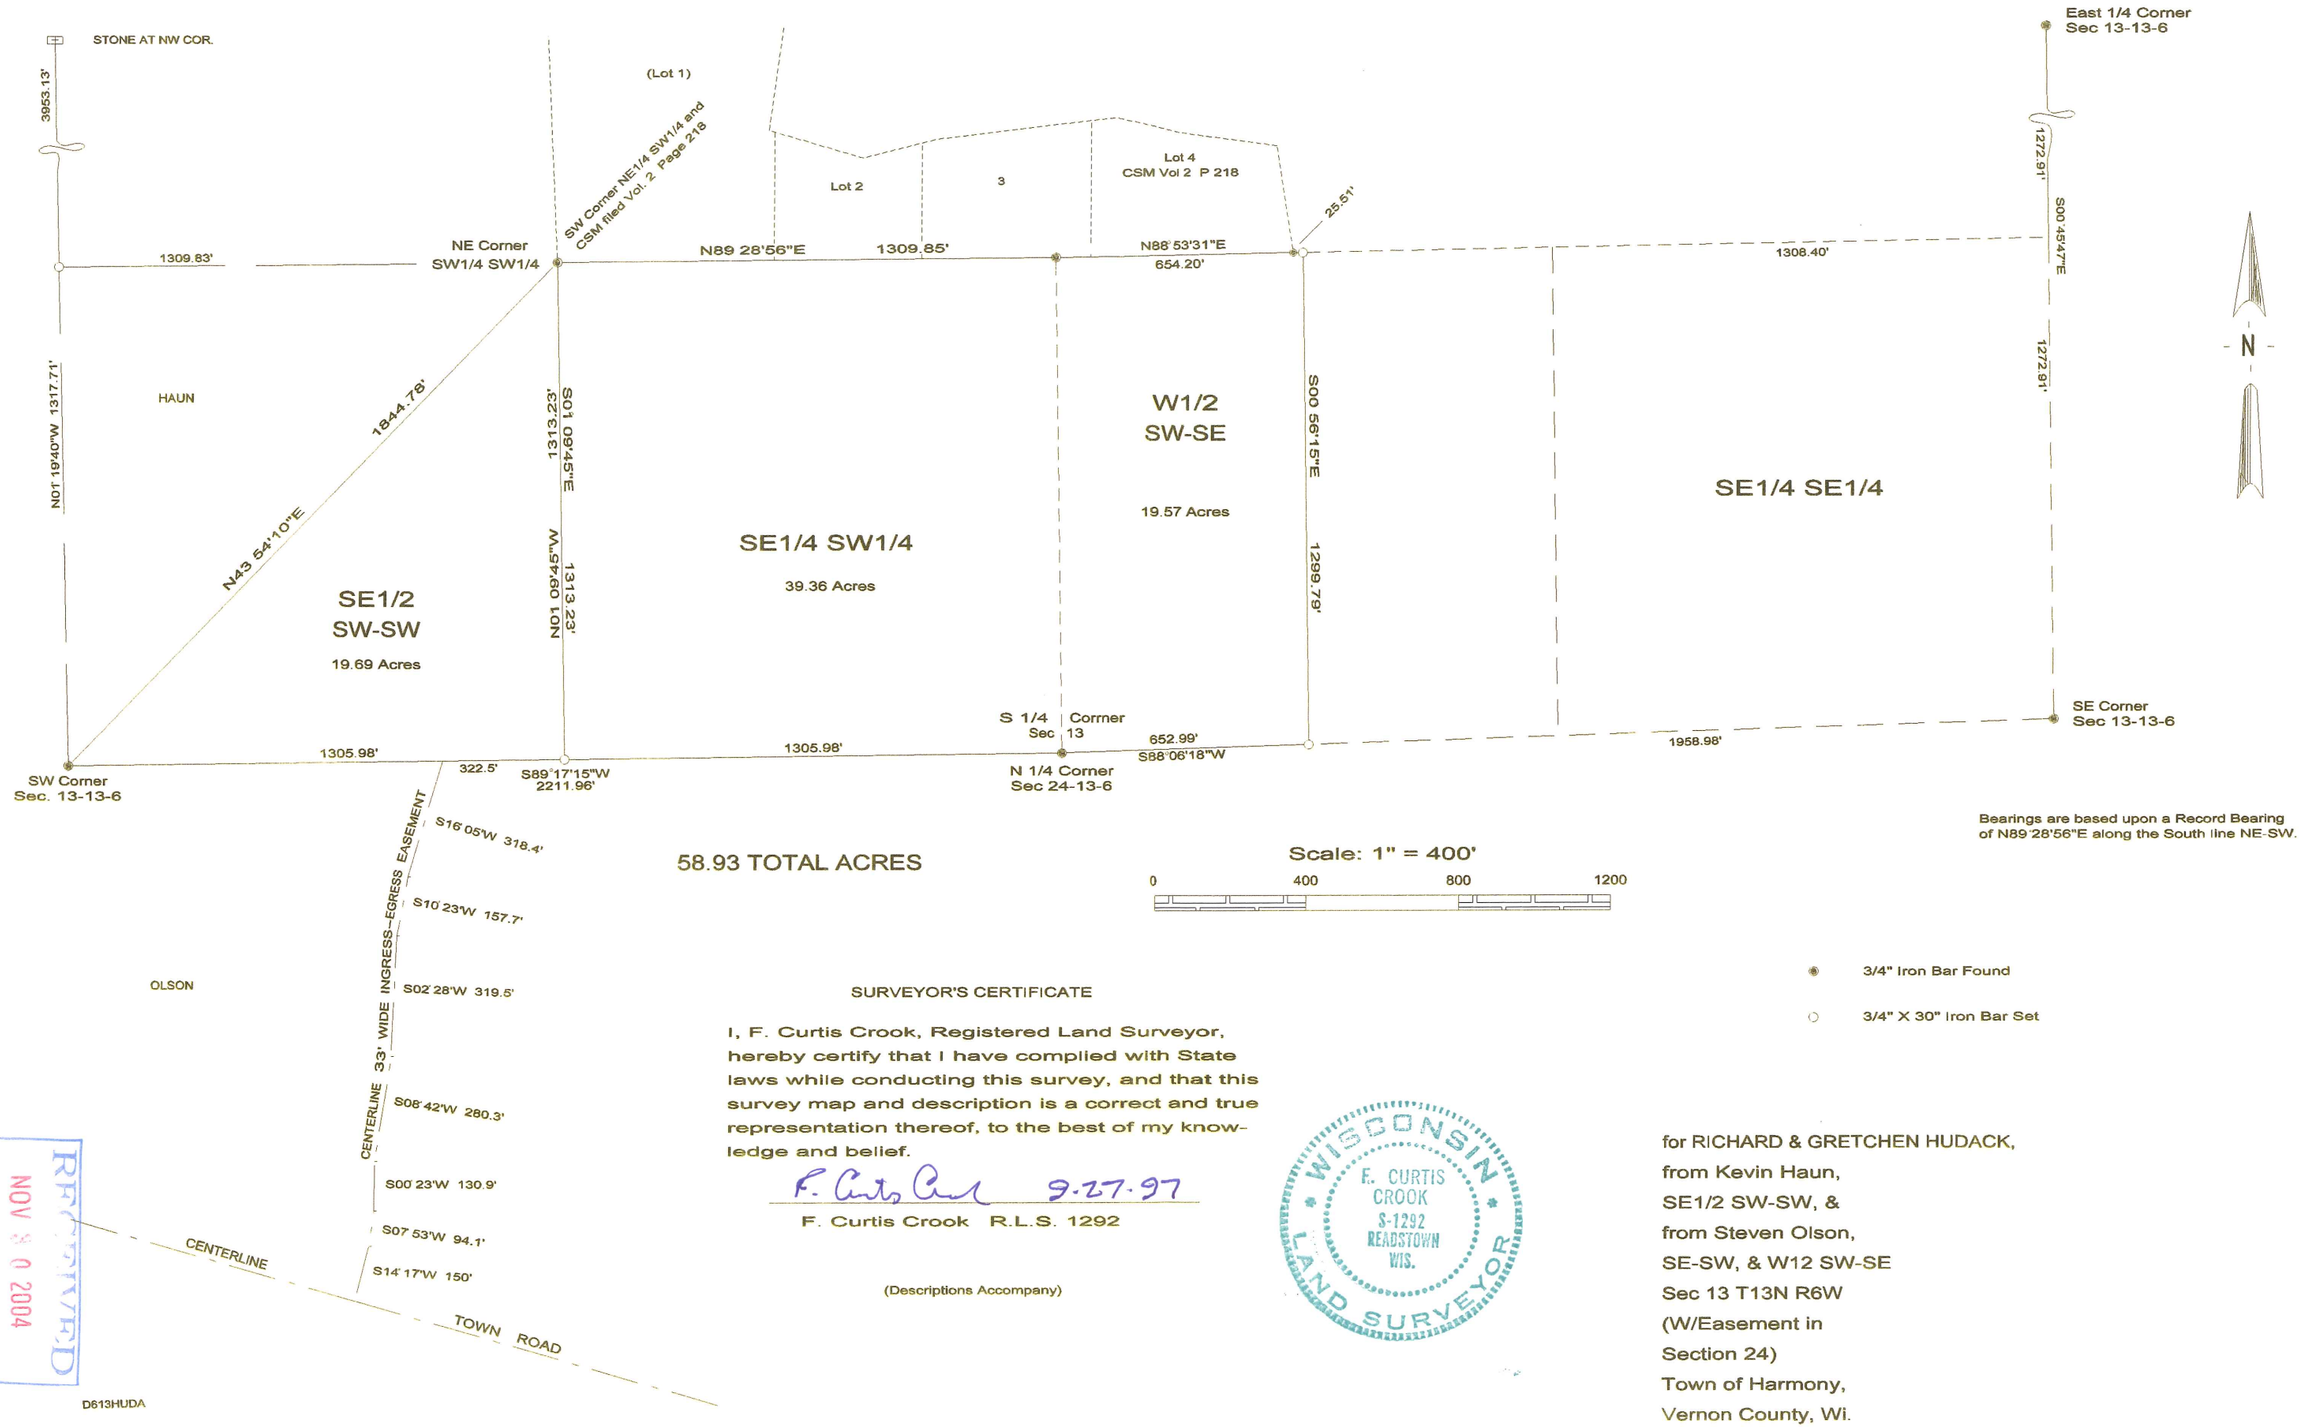


SURVEYOR'S CERTIFICATE

I, F. Curtis Crook, Registered Land Surveyor, hereby certify that I have complied with State laws while conducting this survey, and that this survey map and description is a correct and true representation thereof, to the best of my knowledge and belief.

F. Curtis Crook 9-27-97

F. Curtis Crook R.L.S. 1292

(Descriptions Accompany)

WISCONSIN F. CURTIS CROOK S-1292 READSTOWN WIS. LAND SURVEYOR

for RICHARD & GRETCHEN HUDACK,
from Kevin Haun,
SE1/2 SW-SW, &
from Steven Olson,
SE-SW, & W12 SW-SE
Sec 13 T13N R6W
(W/Easement in
Section 24)
Town of Harmony,
Vernon County, Wi.

RECEIVED
NOV 30 2004
BY: [illegible]