# PLAT OF SURVEY

A SURVEY LOCATED IN THE SW1/4-NW1/4 OF SECTION 33, T14N, R1E,
TOWN OF HILLSBORO, VERNON COUNTY, WISCONSIN.

CLIENT'S:
WHITE CITY LAND COMPANY
P.O. BOX 161
HILLSBORO, WI 54634

BEARINGS ARE REFERENCED TO THE
VERNON COUNTY COORDINATE SYSTEM.
(NAD 83-1997)

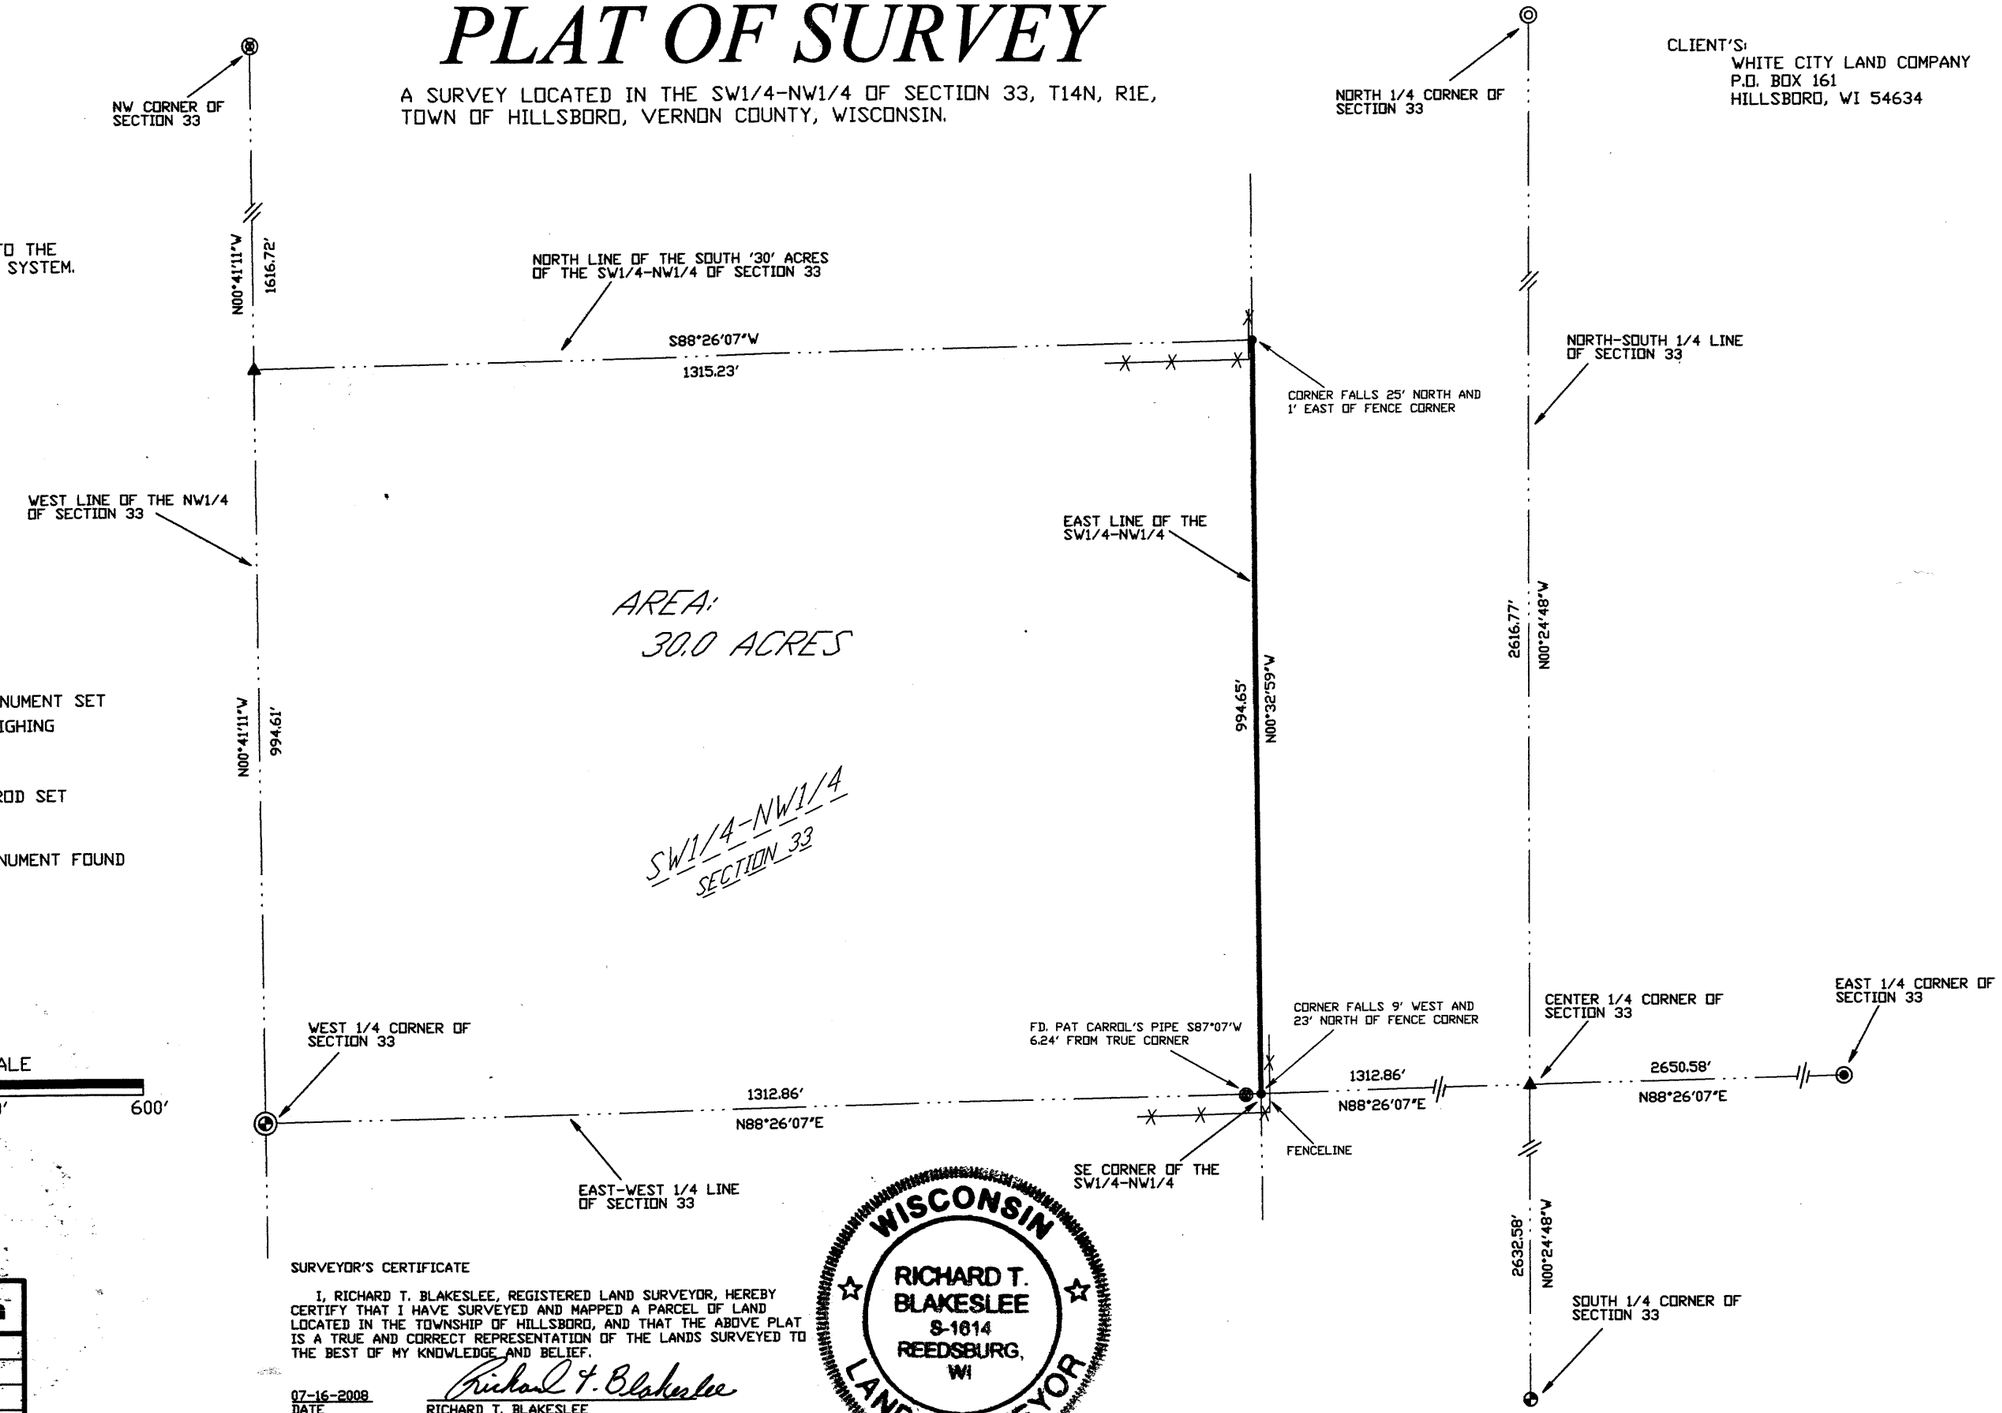


## LEGEND

- VERNON CO. CAST IRON MONUMENT SET
- 3/4" X 18" REBAR SET WEIGHING 1.50 LBS./LIN. FT.
- COMPUTED POSITION
- 1 1/4" X 30" SOLID IRON ROD SET
- 1 1/4" IRON PIPE FOUND
- VERNON CO. CAST IRON MONUMENT FOUND
- 1" IRON PIPE FOUND

GRAPHIC 1" = 200' SCALE

0' 100' 200' 400' 600'

SURVEYOR'S CERTIFICATE

I, RICHARD T. BLAKESLEE, REGISTERED LAND SURVEYOR, HEREBY CERTIFY THAT I HAVE SURVEYED AND MAPPED A PARCEL OF LAND LOCATED IN THE TOWNSHIP OF HILLSBORO, AND THAT THE ABOVE PLAT IS A TRUE AND CORRECT REPRESENTATION OF THE LANDS SURVEYED TO THE BEST OF MY KNOWLEDGE AND BELIEF.

07-16-2008
DATE

Richard T. Blakeslee
RICHARD T. BLAKESLEE
REGISTERED LAND SURVEYOR S-1614

WISCONSIN
RICHARD T. BLAKESLEE
S-1614
REEDSBURG, WI
LAND SURVEYOR


**BLAKESLEE LAND SURVEYING**
1228 EAST MAIN STREET
REEDSBURG, WI 53959
(608) 524-0402

JULY 16, 2008
DRAFTED BY J. MURPHY / CHECKED BY R. BLAKESLEE