Line Survey

The West Line Of The Fractional NW1/4 Of The NW1/4 Of Section 4, T14N, R1E, Town Of Hillsboro, Vernon County, Wisconsin

DESCRIPTION

A line being the West line of the fractional NW1/4 of the NW1/4 of Section 4, T14N, R1E, Town of Hillsboro, Vernon County, Wisconsin the description of which is described as follows:

Beginning at the NW Corner of Section 4;
thence S 01°30'57" W, 1769.66 feet to the SW Corner of the fractional NW1/4 of the NW1/4 and thereby terminating.

SURVEYOR'S CERTIFICATE

I, Stephen J Solberg, Registered Land Surveyor, hereby certify that this Survey is correct to the best of my knowledge and belief.

Stephen J Solberg RLS 1846
Eagle Ridge Surveying
PO Box 213
Wilton, Wisconsin

WISCONSIN
STEPHEN J. SOLBERG
S-1846
LA CROSSE WIS
LAND SURVEYOR
Oct. 20, 2006

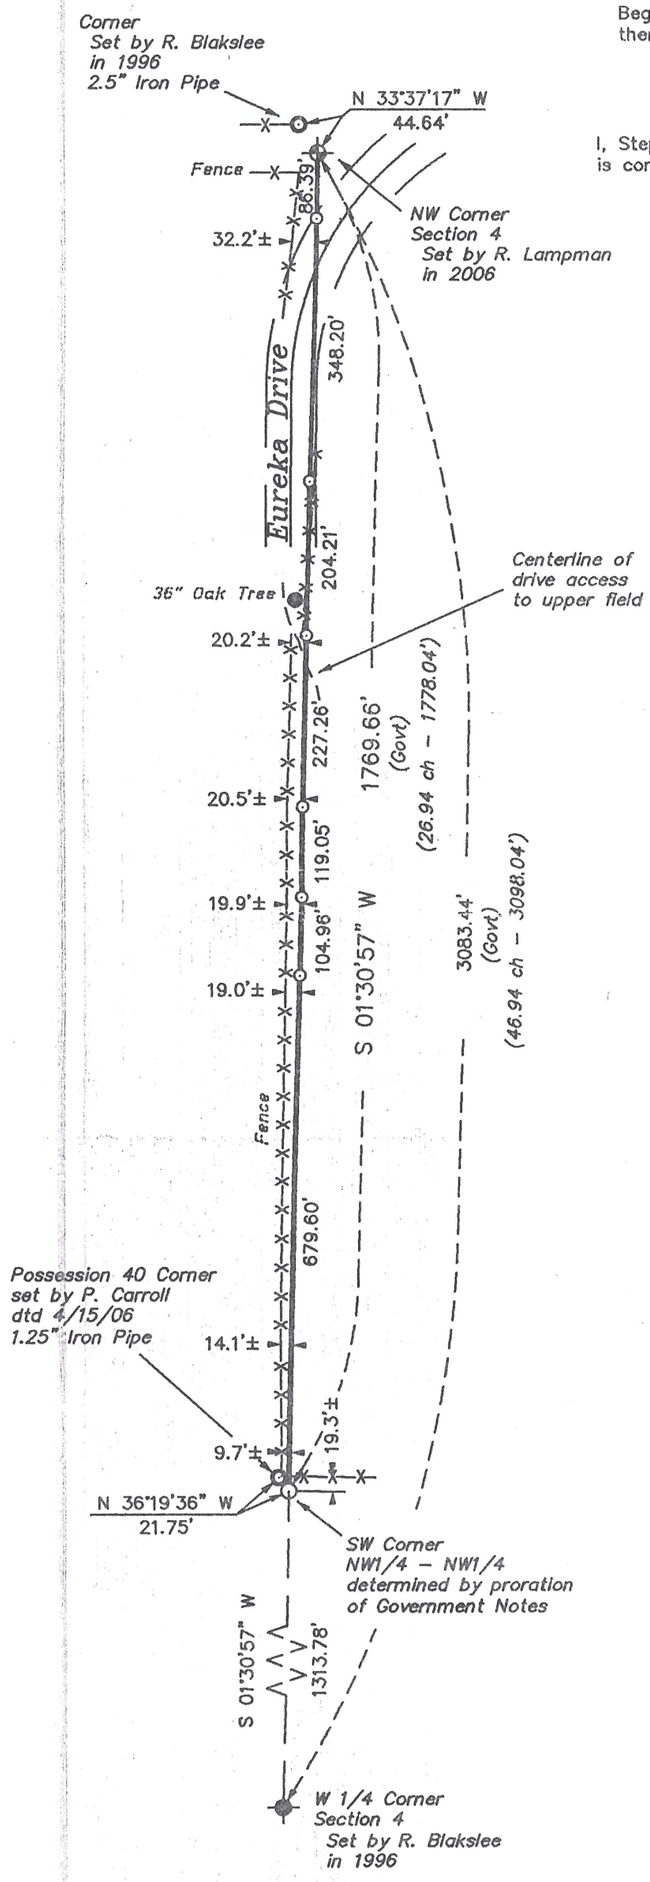

Note:
The terminus of Eureka Drive was not determined during the course of this survey.

Bearings are based on the West line of the NW1/4 of Section 4, assumed to bear S 01°30'57" W

LEGEND

- ⊕ = Found Lunde Monument
- ● = Found 1 1/4" Iron Rod
- ⊙ = Found Iron Pipe (Size Noted on Map)
- ⊙ = Set 1 1/4" X 18" Iron Rod
- ⊙ = Set 3/4" X 18" Iron Rod
- ( ) = Recorded Data.

200 0 200
Scale: 1" = 200'

RECEIVED
NOV 17 2006
BY G. Jacobson

DRAWN BY: L. Johns	REVISIONS	PROJECT	SHT. NAME	SHT. NO.
DATE: 20 October 2006		Ed Nelson		
DWG. NO.: 06-09-07				
APPROVED BY: S. Solberg				