# PLAT OF SURVEY

A PART OF THE SE¼ OF THE FRAC. NE¼ IN SECTION 5, T14N, R1E, TOWN OF HILLSBORO, VERNON COUNTY, WISCONSIN.

SURVEYOR'S CERTIFICATE

I, Patrick A, Carroll, Registered Land Surveyor S-1199 for Carroll Surveying of Mauston, Wisconsin, hereby certify:

That in compliance with the provisions of Chapter A-E 7 of the Administrative Code of the State of Wisconsin, and under the direction of JONG S. CHANG, owner of said land, I did survey and map a part of the SE¼ of the FRAC. NE¼ in Section 5, T14N, R1E, in the Town of Hillsboro, Vernon County, Wisconsin.
That such map correctly represents the exterior boundaries and the subdivision of the land survey and mapped to the best of my knowledge and belief.

Commencing at the N¼ corner of said Section 5; thence along a line bearing S 32-34-45 E, 2353.18 feet, to a point in the west line of the said forty, being the point of beginning.
Thence along a line bearing S 20-54-38 E, 207.93 feet;
" " " " " S 36-19-15 E, 162.05 feet;
" " " " " S 29-03-35 W, 88.87 feet;
" " " " " S 67-25-34 W, 111.45 feet;
" " " " " S 22-02-40 W, 92.74 feet,
to a point in the west line of the said forty; thence along the west line thereof bearing N 01-08-35 E, 531.33 feet, to the point of beginning, containing 41,357 SQ. FT. in area or 0.95 acres.

This surveying and mapping is the exchange of land between adjacent property owners.

BEARINGS ARE REFERENCED TO THE NORTH LINE OF THE FRAC. NE¼ IN SECTION 5 ASSIGNED TO BEAR S 86-28-17 W.

Patrick A. Carroll

REGISTERED LAND SURVEYOR S-1199
PATRICK A. CARROLL, DEC. 27, 2002
CARROLL SURVEYING, MAUSTON, WIS.

WISCONSIN PATRICK A. CARROLL S-1199 MAUSTON WIS. LAND SURVEYOR

LEGEND
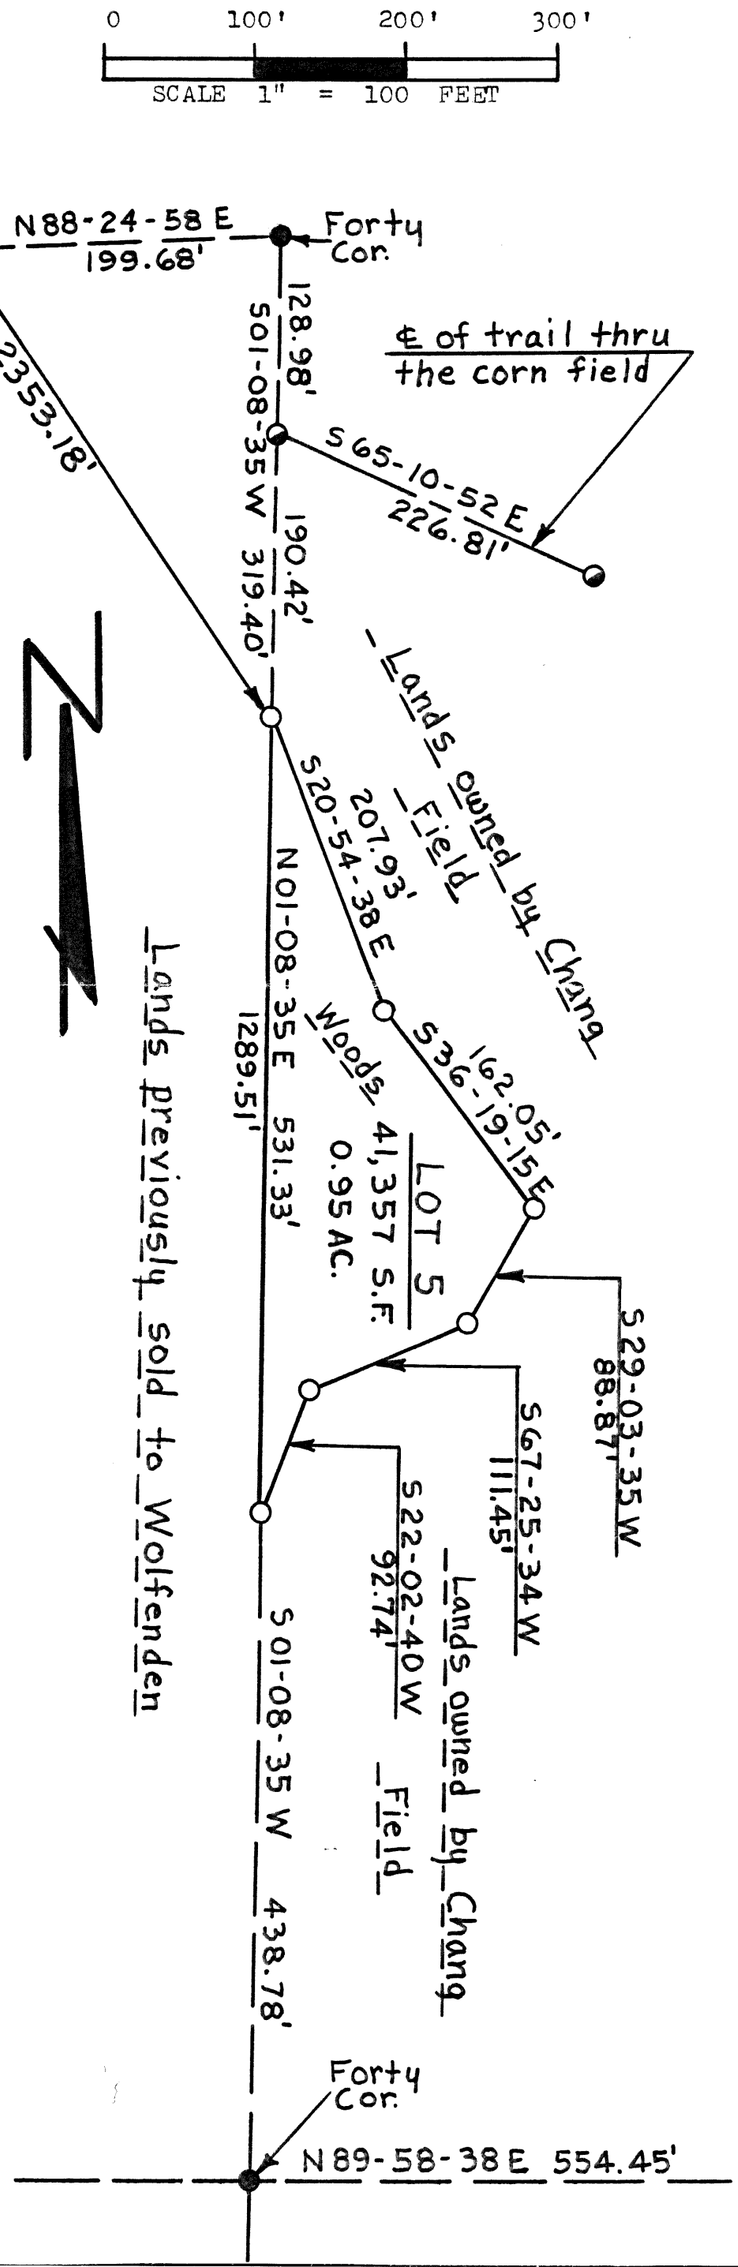
- ---Harrison marker found in place
- ---1¼" O.D. iron pipe found in place
- ---1¼" O.D. x 24" iron pipe set (WT 1.68#/L.F.)
- ---Spike nail found in place