EXHIBIT "A" PLAT ATTACHED TO EASEMENT AND MADE A PART THEREOF.

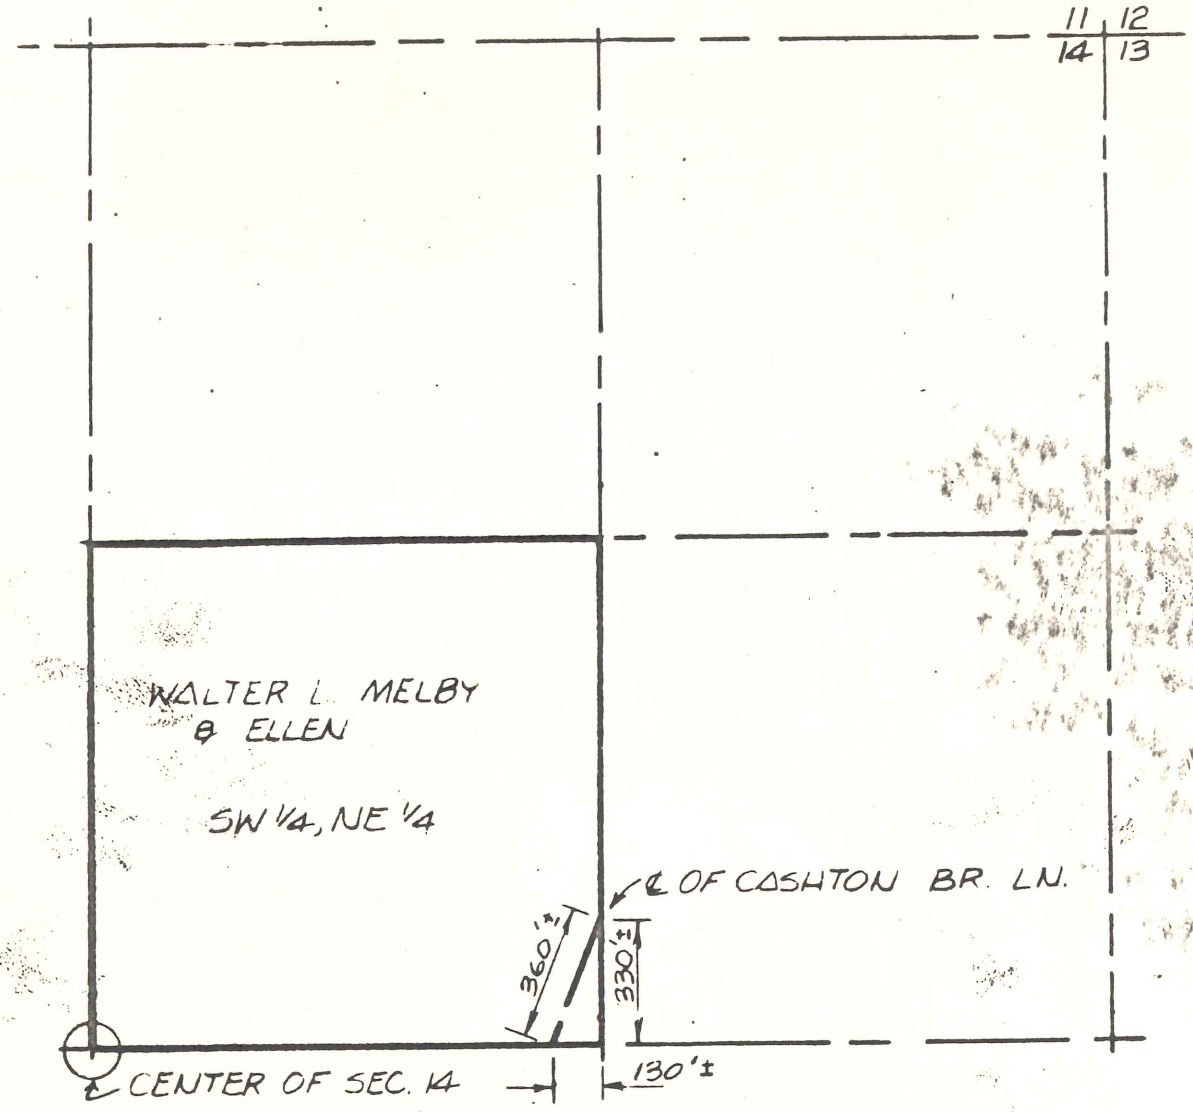

7/19/66 I.K. F.W. Kelly. N.N. Gas. Co

OK Walter Melby owner

OK. Ellen Melby owner

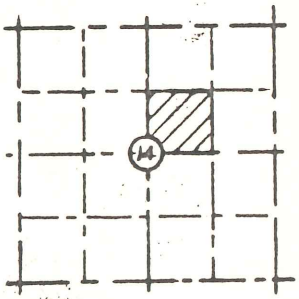

PHOTO NO. BII-2BB-138 DESIGN FILE NO. 4-1466 P.L. NO. WB-183

			SCALE 1" = 500'		DR. BY RHF		DATE 4-27-66					
			DWG. STATUS	CHK'D		APPROVED						
				BY	DATE	BY	DATE	BY	DATE	BY	DATE	
			PREL'Y									
			BID	IRL	5-9-66	JRR						
REVISED	BY	APD	CONSTR.									

ENGINEERING & CONSTRUCTION DIV.
OMAHA, NEBRASKA

CASHTON BRANCH LINE 18
CROSSING THE SW 1/4, NE 1/4
SECTION 14-T14N-R4W
VERNON CO., WISCONSIN

Northern Natural Gas Company

DWG. NO. P1-69

P. 042 W. O. 4170 1966 CONSTR.

STANDARD BLUE PRINT OMAHA 132363