MAY 17 1988

PLAT OF SURVEY

Part of the SW¼ of the SW¼ of Section 16, T.14 N.–R.4 W., Township of Christiana, Vernon County, Wisconsin.

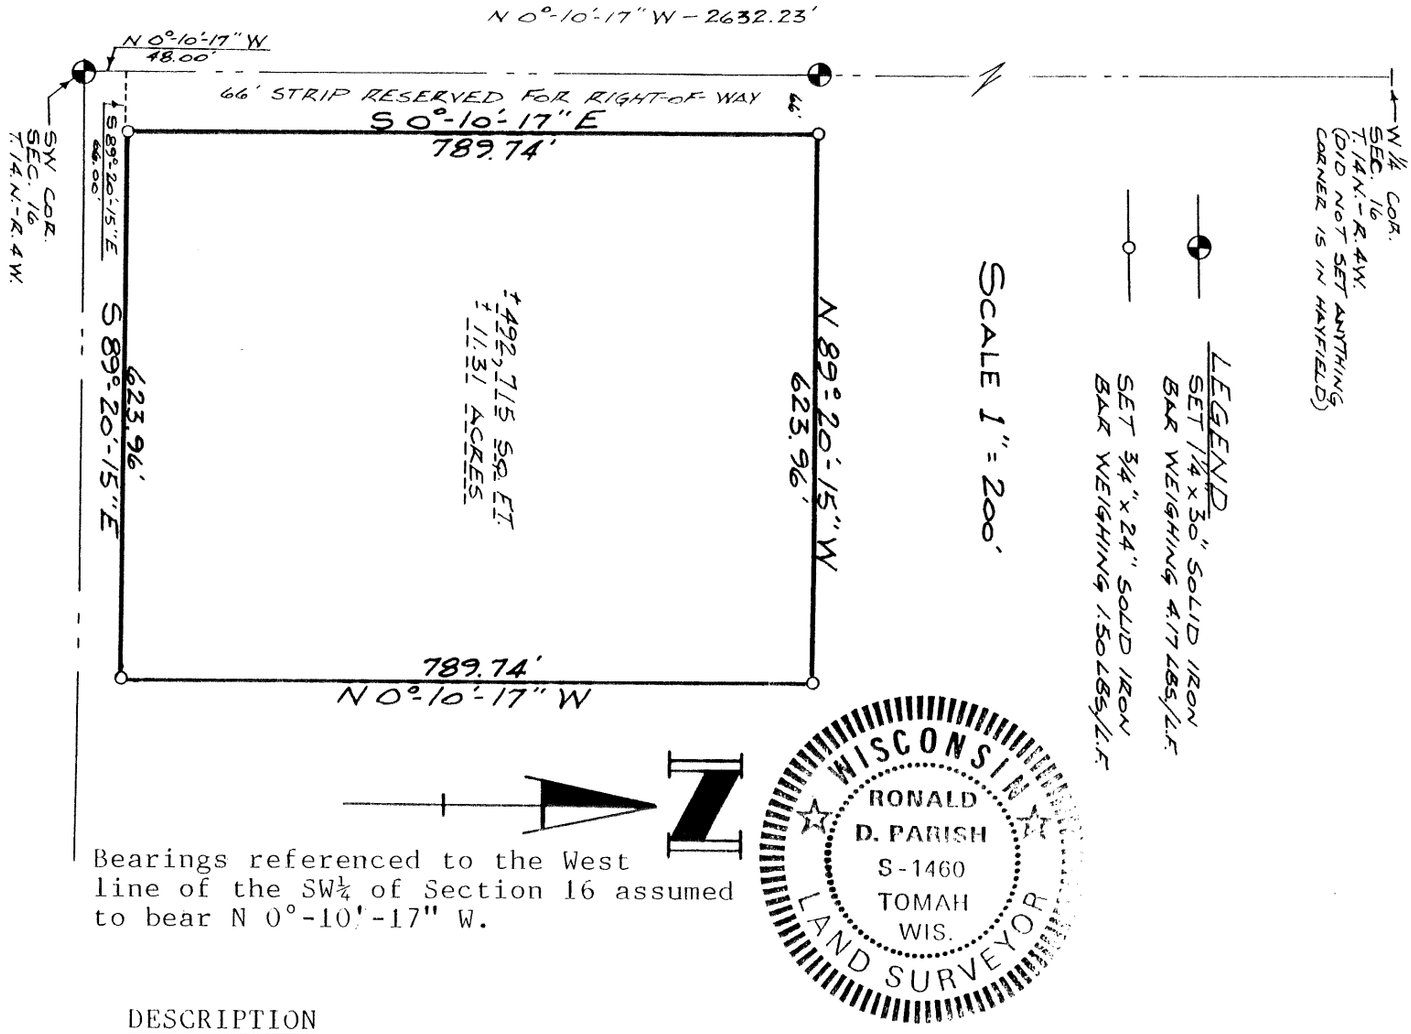

Bearings referenced to the West line of the SW¼ of Section 16 assumed to bear N 0°-10'-17" W.

DESCRIPTION

Part of the SW¼ of the SW¼ of Section 16, T.14 N.–R.4 W., Township of Christiana, Vernon County, Wisconsin described as follows: Commencing at the Southwest corner of Section 16; thence N 0°-10'-17" W along the west line of the SW¼ of Section 16 a distance of 48.00 feet; thence S 89°-20'-15" E a distance of 66.00 feet to the point of beginning; thence continuing S 89°-20'-15" E a distance of 623.96 feet; thence N 0°-10'-17" W a distance of 789.74 feet; thence N 89°-20'-15" W a distance of 623.96 feet; thence S 0°-10'-17" E a distance of 789.74 feet to the point of beginning. Said parcel contains 492,715 square feet or 11.31 acres more or less and is subject to any easements of record.

CERTIFICATION

I, Ronald D. Parish, Registered Land Surveyor hereby certify: That I have surveyed, divided and mapped the above described parcel under the direction and by the order of Westby Realty (for Ruby Swenson); That said survey and map is a correct representation of teh exterior boundaries of the land surveyed and the division thereof made; and that I have complied with the provisions of Cahpter 236 of the Wisconsin Statutes and Chapter A-E 5 of the Wisconsin Administrative Code to the best of my knowledge and belief.

Dated this 4th day of April, 1988.

Ronald D. Parish

Ronald D. Parish, R.L.S. # S-1460
PARISH LAND SURVEYING
TOMAH, WISCONSIN