PLAT OF SURVEY

of the Northwest $\frac{1}{4}$ of the Southeast $\frac{1}{4}$ and the West $\frac{1}{2}$ of the Southwest $\frac{1}{4}$ of the Northeast $\frac{1}{4}$ of Section 18, Town 14 North, Range 4 West, Township of Christiana, Vernon County, Wisconsin described as follows: Commencing at the Northeast corner of Section 18; thence S 1°-47'-58" W along the north line of Section 18, 1324.07 feet; thence S 1°-47'-58" W along the east line of the NW$\frac{1}{4}$-NE$\frac{1}{4}$ of Section 18,1325.94 feet; thence S 89°-18'-02" W along the north line of the SW$\frac{1}{4}$-NE$\frac{1}{4}$ of Section 18, 662.77 feet to the point of beginning; thence continuing S 89°-18'-02" W along the north line of the SW$\frac{1}{4}$-NE$\frac{1}{4}$ of Section 18, 662.77 feet; thence

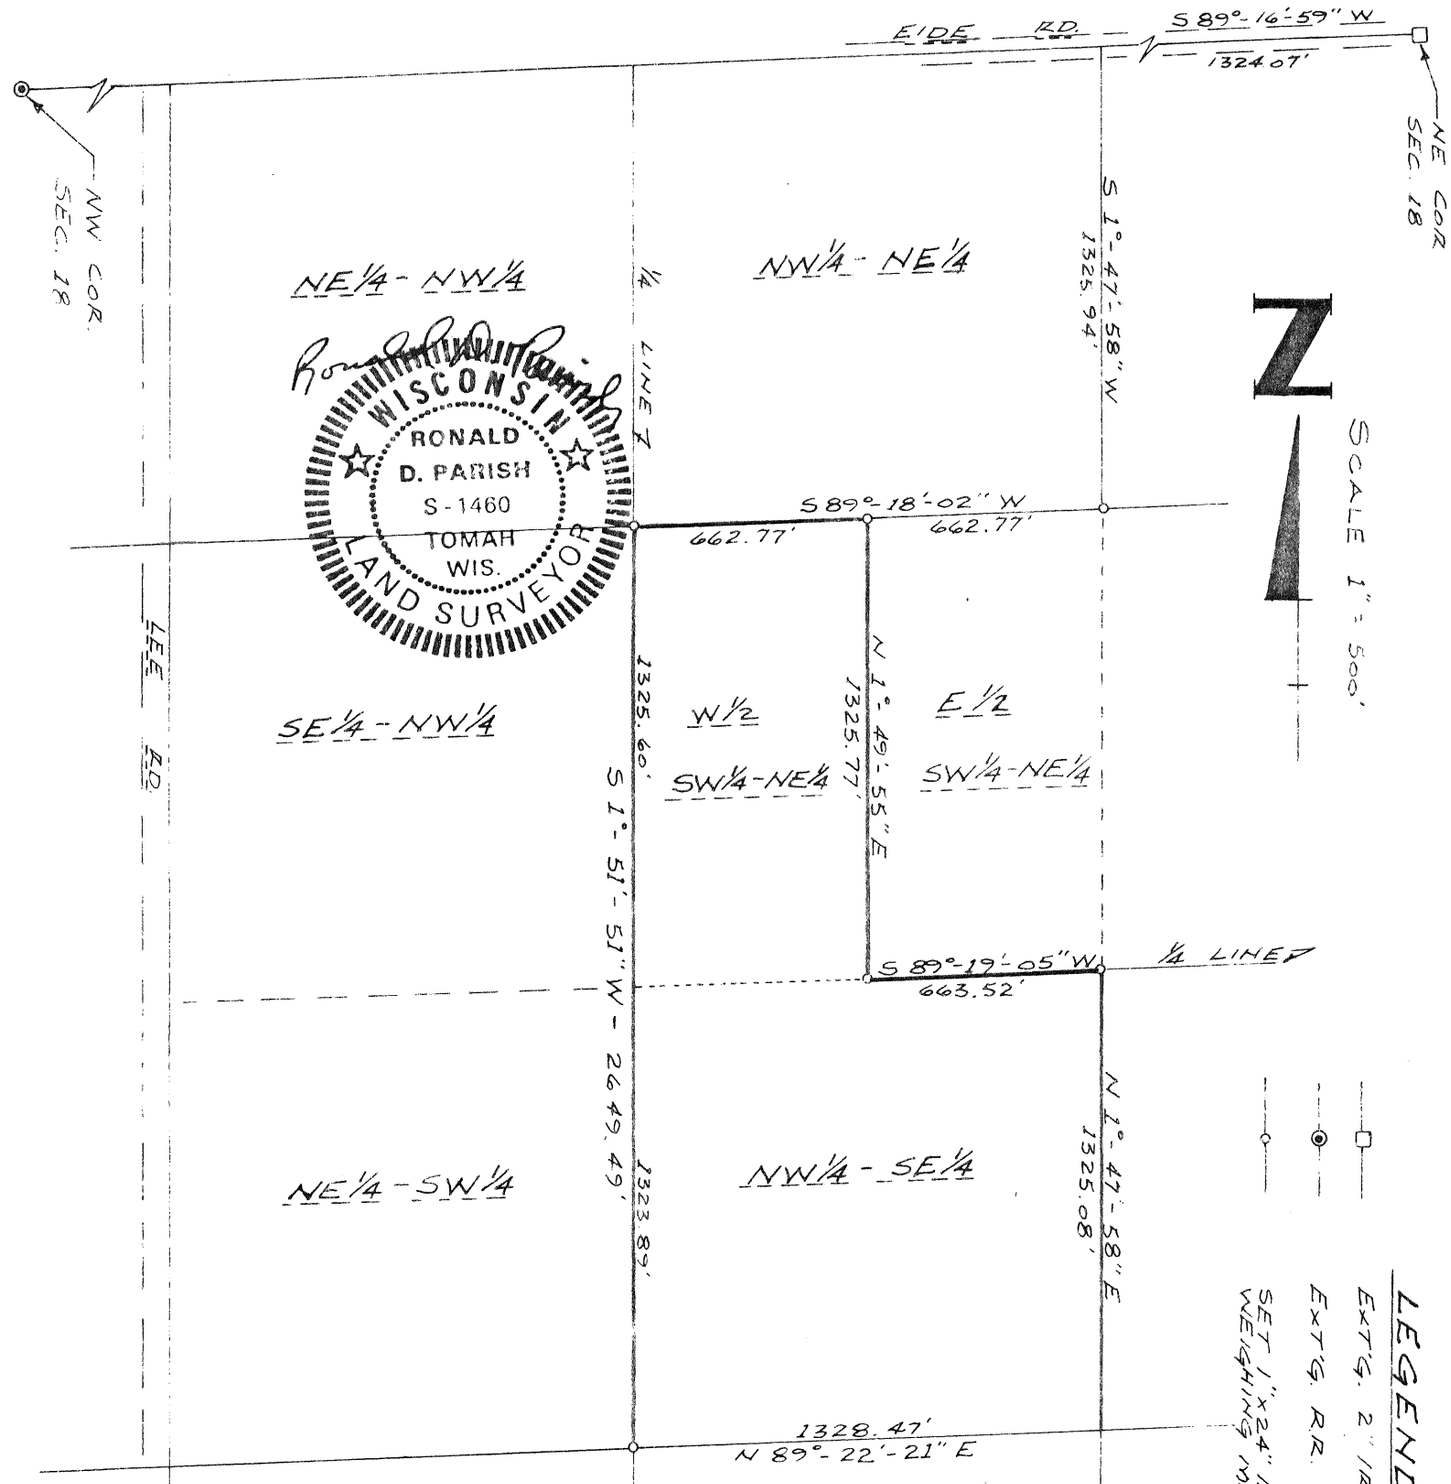

S 1°-51'-51" W along the north-south quarter line, 2649.49 feet; thence N 89°-22'-21" E along the south line of the NW$\frac{1}{4}$-SE$\frac{1}{4}$ of Section 18, 1328.47 feet; thence N 1°-47'-58" E along the east line of the NW$\frac{1}{4}$-SE$\frac{1}{4}$ of Section 18, 1325.08 feet; thence S 89°-19'-05" W along the east-west quarter line 663.52 feet; thence N 1°-49'-55" E, 1325.77 feet to the point of beginning. Said parcel contains 60.50 acres more or less.