PROPERTY SURVEY MAP NO. 231

WISCONSIN
JOSEPH S. MURPHY
La Crosse, Wis.
500578
LAND SURVEYOR

Joseph S. Murphy

DATE 4-27-80
SCALE 1" = 100'

TRUE N

LEGEND:
- O —— 1" X 30" I.P.MTS.SET
- ● —— P.K. NAILS
- ►—— R.R. SPK.

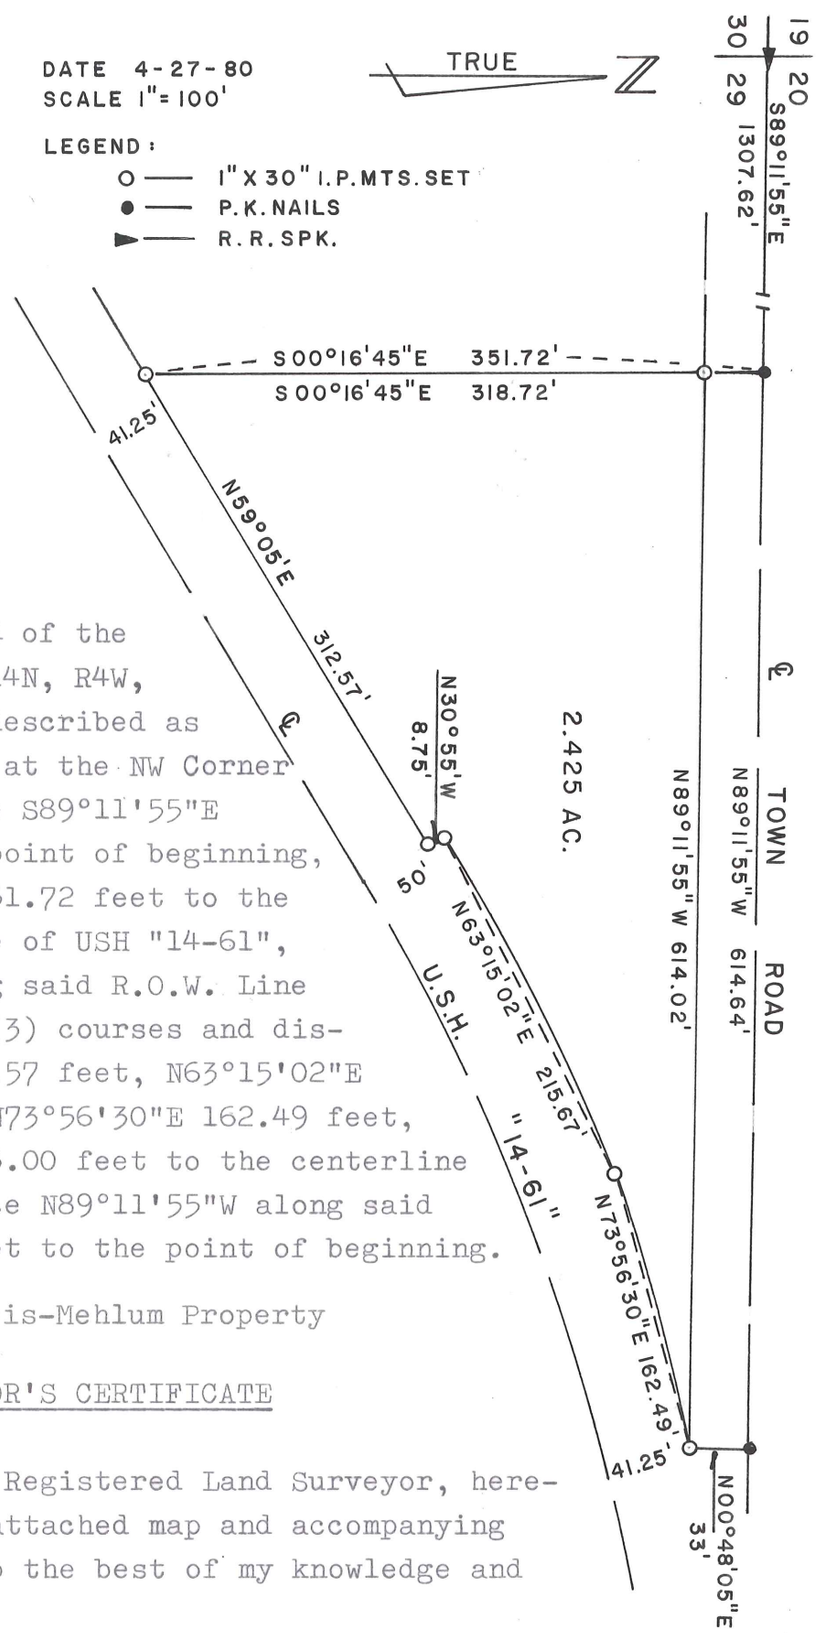

Being part of the NE¼ of the NW¼ of Section 29, T14N, R4W, Vernon County, WI., described as follows: Commencing at the NW Corner of Section 28, thence S89°11'55"E 1307.62 feet to the point of beginning, thence S00°16'45"E 351.72 feet to the northerly R.O.W. Line of USH "14-61", thence easterly along said R.O.W. Line the following three (3) courses and distances, N59°05'E 312.57 feet, N63°15'02"E 215.67 feet, thence N73°56'30"E 162.49 feet, thence N00°48'05"E 33.00 feet to the centerline of a Town Road, thence N89°11'55"W along said centerline 614.64 feet to the point of beginning.

Leis-Mehlum Property

SURVEYOR'S CERTIFICATE

I, Joseph S. Murphy, Registered Land Surveyor, hereby certify that the attached map and accompanying survey are correct to the best of my knowledge and belief.

Joseph S. Murphy
Joseph S. Murphy RLS 00578

JOSEPH S. MURPHY	LACROSSE, WIS.	SECTION 29
REGISTERED LAND SURVEYOR	VERNON COUNTY	T 14 N, R 4 W