CERTIFICATE OF SURVEY

I, Robert M. Lampman, Registered Land Surveyor do hereby certify that by the order of Robert Nestingen, I have made a survey of a parcel of land located in the SW¼ of the SW¼ of Section 8, Town 14 North, Range 4 West, Town of Christiana, Vernon County, Wisconsin, to-wit:

Commencing at the Southwest corner of said Section 8; thence East along the South line of the SW¼ of said Section 8, 441.49 feet to the point of beginning; thence N5°12'03"W, 346.30 feet; thence S88°04'05"E, 225.00 feet; thence S5°12'03"E, 338.68 feet to the South line of the SW¼ of said Section 8; thence West along the South line of the SW¼ of said Section 8, 224.18 feet to the point of beginning. Said parcel contains 1.755 acres and is subject to all easements of record.

I further certify that the within drawing is a correct representation of the boundaries surveyed to the best of my knowledge and belief.

Robert M. Lampman

LAMPMAN & ASSOCIATES
Viroqua, Wisconsin
Robert M. Lampman, Registered
Land Surveyor, Certificate S-1296

JOB NO: 79-96-78
DATE: 9-14-78
REVISED: 9-18-78
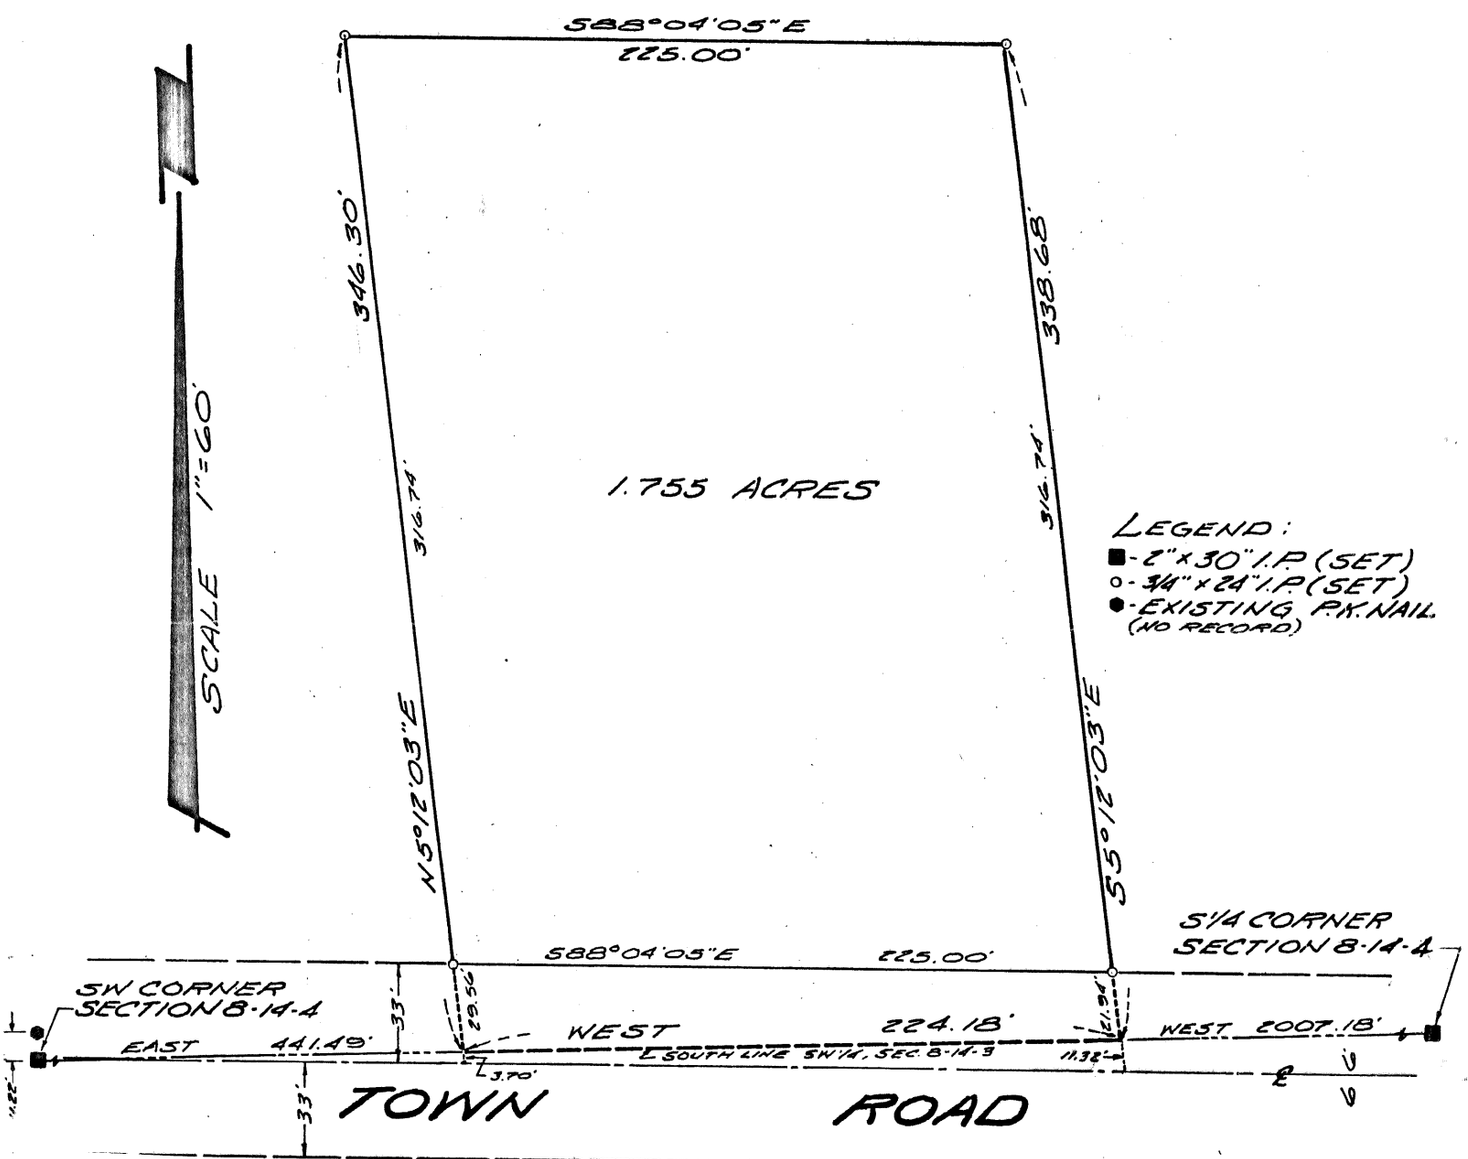
WISCONSIN
ROBERT M.
LAMPMAN
S-1296
VIROQUA,
WIS.
9-14-78
LAND SURVEYOR