PROPERTY SURVEY MAP NO. 226

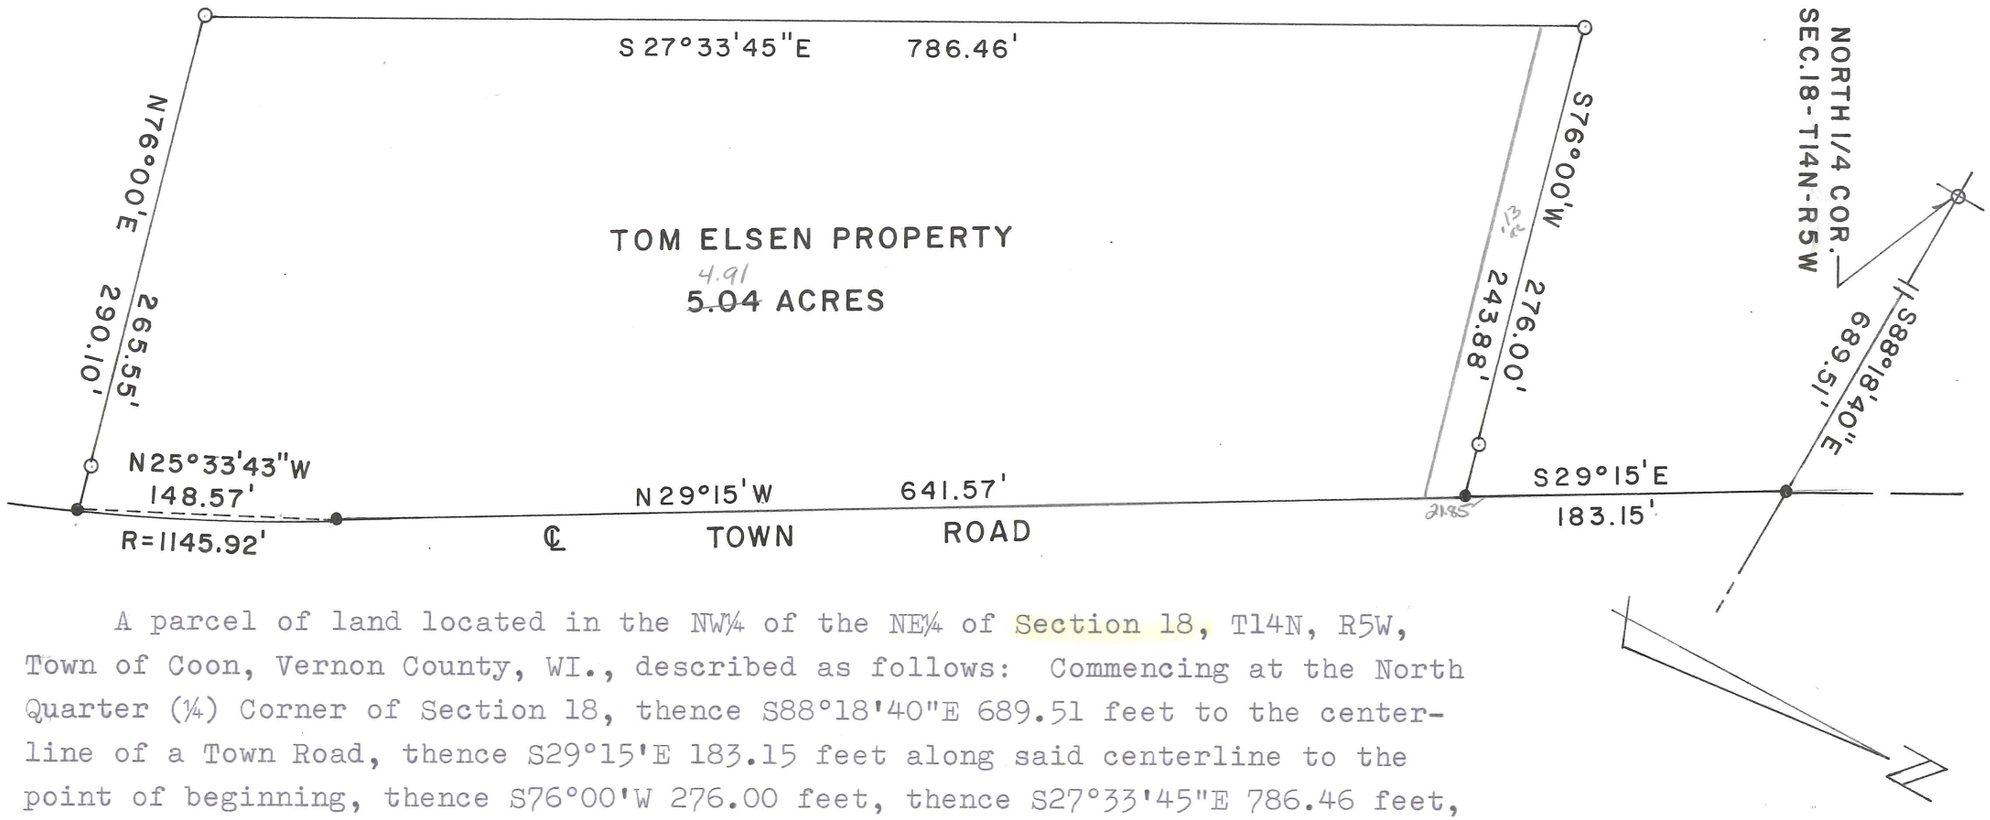

A parcel of land located in the NW¼ of the NE¼ of Section 18, T14N, R5W, Town of Coon, Vernon County, WI., described as follows: Commencing at the North Quarter (¼) Corner of Section 18, thence S88°18'40"E 689.51 feet to the centerline of a Town Road, thence S29°15'E 183.15 feet along said centerline to the point of beginning, thence S76°00'W 276.00 feet, thence S27°33'45"E 786.46 feet, thence N76°00'E 290.10 feet to the centerline of the aforementioned Town Road, thence along the arc of a 1145.92 foot radius curve concave to the West, the Chord of which bears N25°33'43"W and measures 148.57 feet, thence continue along said centerline N29°15'W 641.57 feet to the point of beginning. Containing 5.04 Acres. Bearings are based on the assumption the Section Line bears S88°18'40"E.

Date: 2-29-80

Scale: 1" = 100'

Legend: • --- PK Nails

o --- 1" x 24" I.P. Mts Set

WISCONSIN LAND SURVEYOR JOSEPH S. MURPHY La Crosse, Wis. S00578

JOSEPH S. MURPHY
REGISTERED LAND SURVEYOR

LACROSSE, WIS.
VERNON COUNTY

SECTION 18
T 14 N, R 5 W