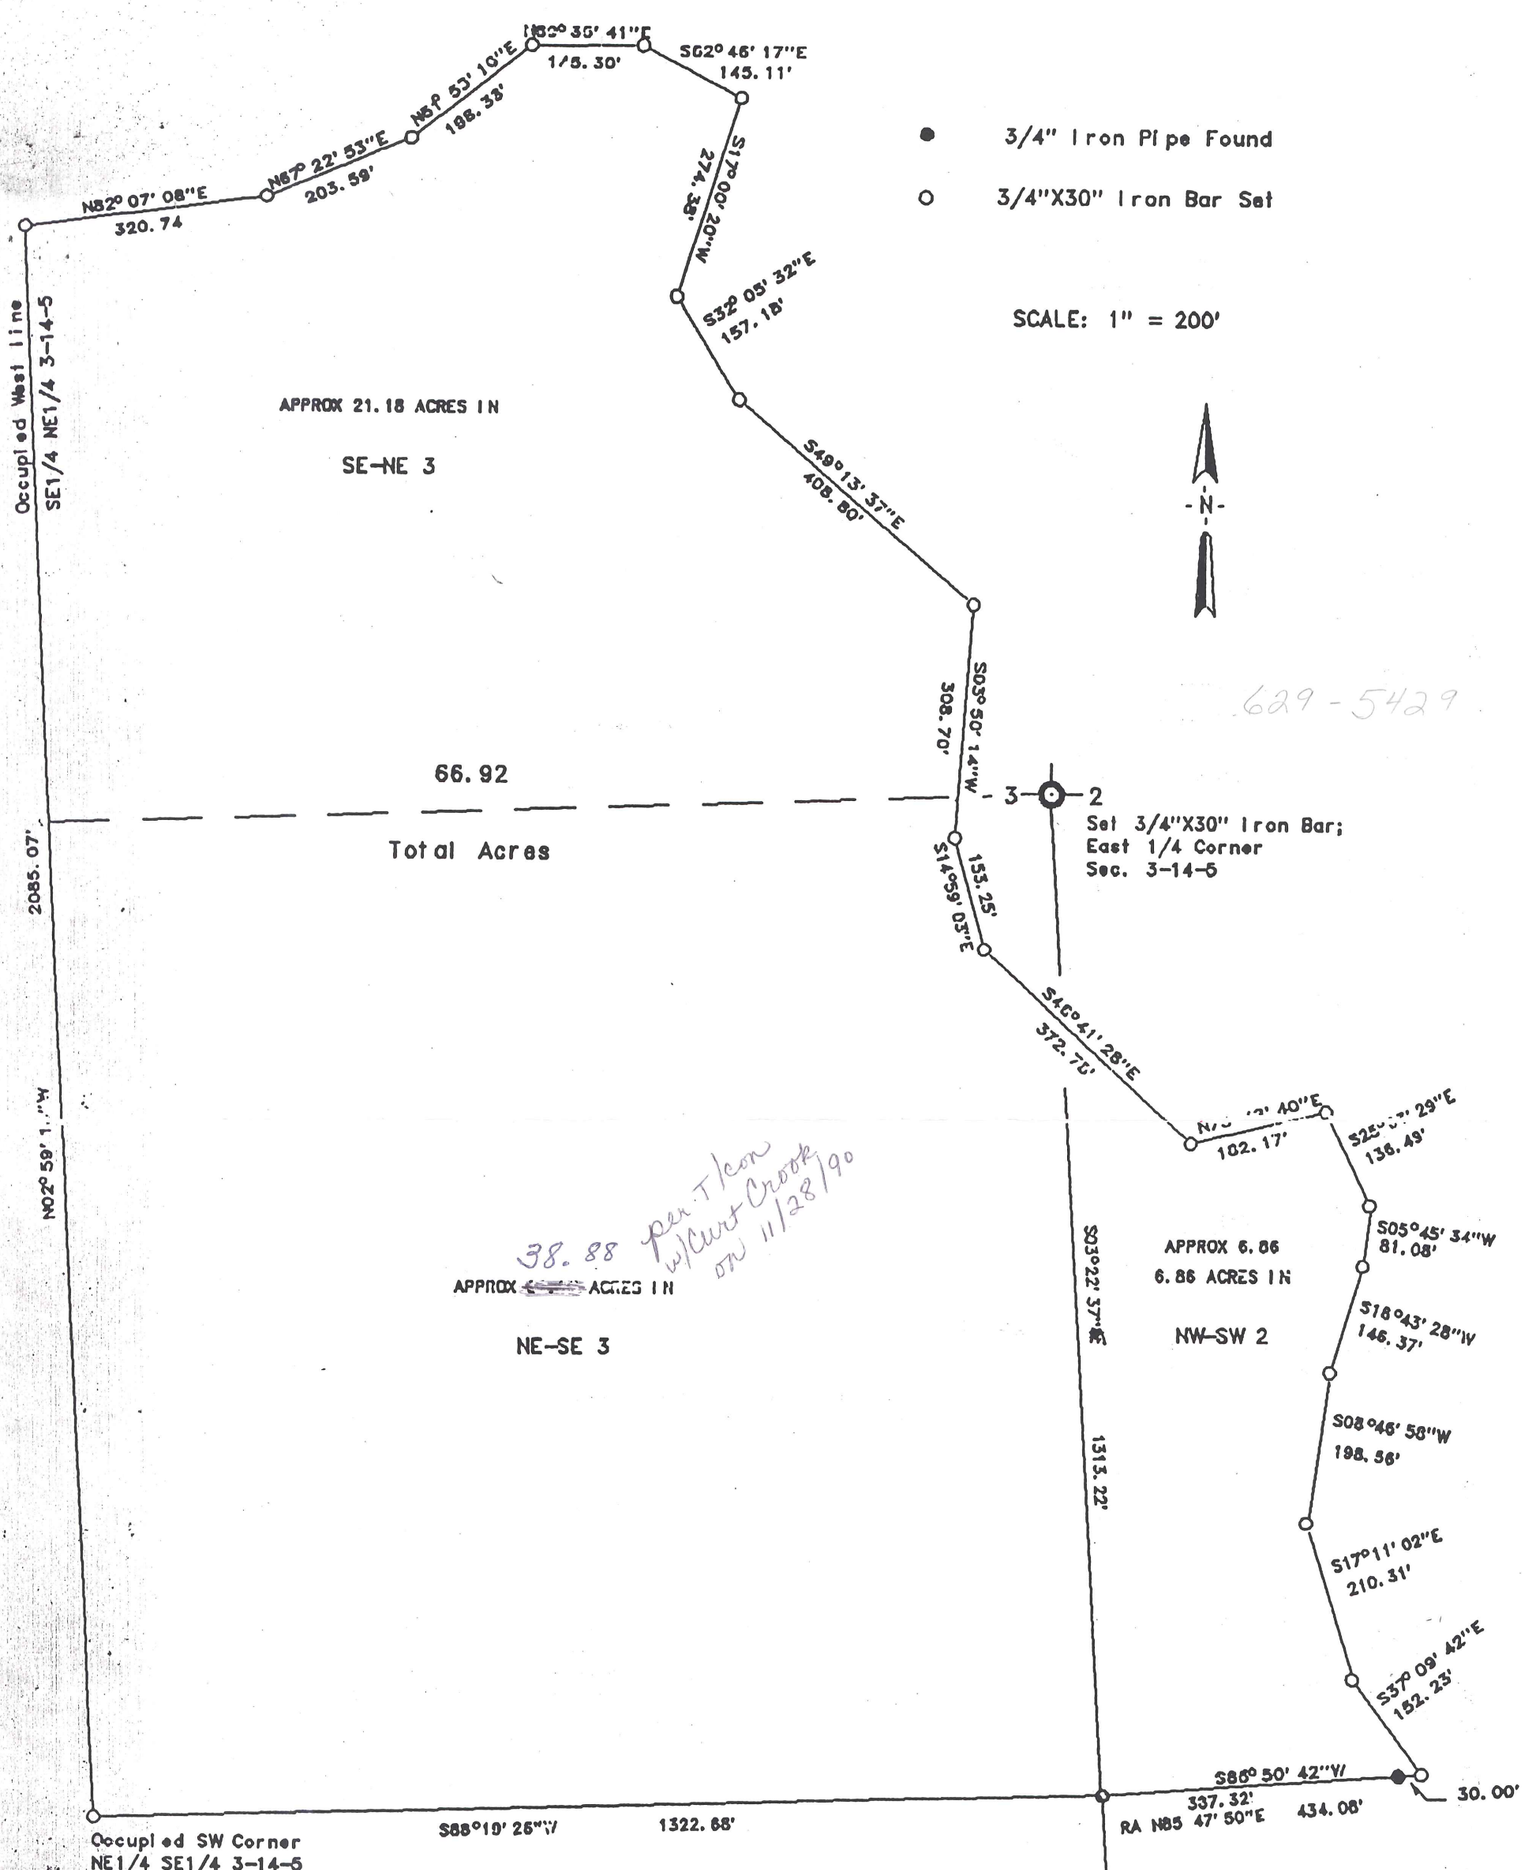

NOTE:
An agreement was made to accept the existing fencelines as the boundaries of the Southerly and Westerly lines of this survey.

Orlan Bakkum 5-5-90 F. Curtis Crook

Orlan Bakkum Employer F. Curtis Crook, Surveyor

SURVEYOR'S CERTIFICATE

I, F. Curtis Crook, Registered Land Surveyor, hereby certify that I have complied with State laws while conducting this survey, and that this map and accompanying description are correct and true representations thereof, to the best of my knowledge and belief.

F. Curtis Crook 5-5-90

F. Curtis Crook R.L.S. 1292

WISCONSIN F. CURTIS CROOK S-1292 REGISTERED WIS. LAND SURVEYOR

survey for
Orlan Bakkum
Being Parts of the:
NW1/4 SW1/4 Section 2, and
NE1/4 SE1/4 Section 3,
SE1/4 NE1/4 Section 3,
all in T14N R5W,
Town of Coon,
Vernon Co., W.