PROPERTY SURVEY MAP NO. 254

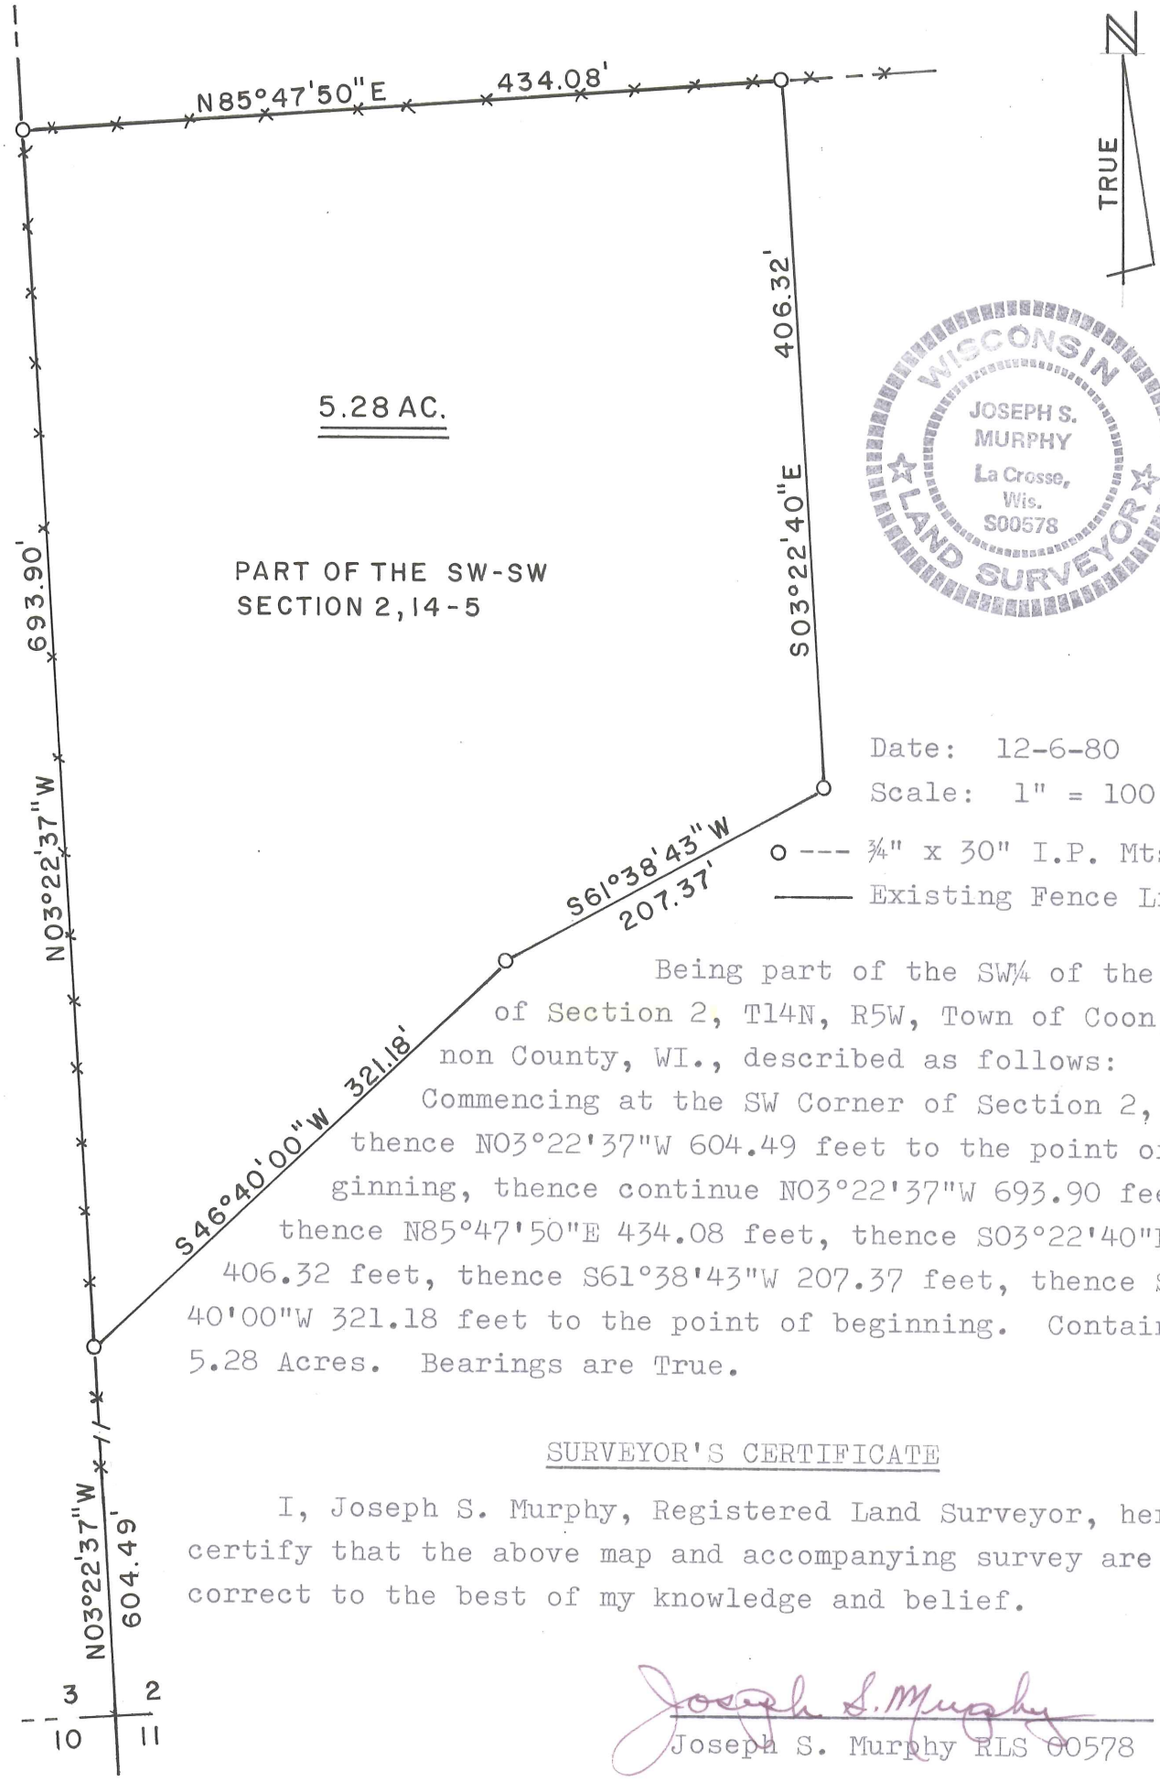

Date: 12-6-80

Scale: 1" = 100'

o --- ¾" x 30" I.P. Mts Set

—— Existing Fence Lines

Being part of the SW¼ of the SW¼ of Section 2, T14N, R5W, Town of Coon, Vernon County, WI., described as follows: Commencing at the SW Corner of Section 2, thence N03°22'37"W 604.49 feet to the point of beginning, thence continue N03°22'37"W 693.90 feet, thence N85°47'50"E 434.08 feet, thence S03°22'40"E 406.32 feet, thence S61°38'43"W 207.37 feet, thence S46° 40'00"W 321.18 feet to the point of beginning. Containing 5.28 Acres. Bearings are True.

SURVEYOR'S CERTIFICATE

I, Joseph S. Murphy, Registered Land Surveyor, hereby certify that the above map and accompanying survey are correct to the best of my knowledge and belief.

Joseph S. Murphy

Joseph S. Murphy RLS 00578

JOSEPH S. MURPHY	LACROSSE, WIS.	SECTION 2
REGISTERED LAND SURVEYOR	VERNON COUNTY	T 14 N, R 5 W