PLAT OF SURVEY

A SURVEY OF THE THE NORTH LINE OF THE NORTHEAST QUARTER OF THE SOUTHWEST QUARTER OF SECTION 20, TOWNSHIP 14 NORTH, RANGE 5 WEST, TOWN OF CONN, VERNON COUNTY, WISCONSIN.

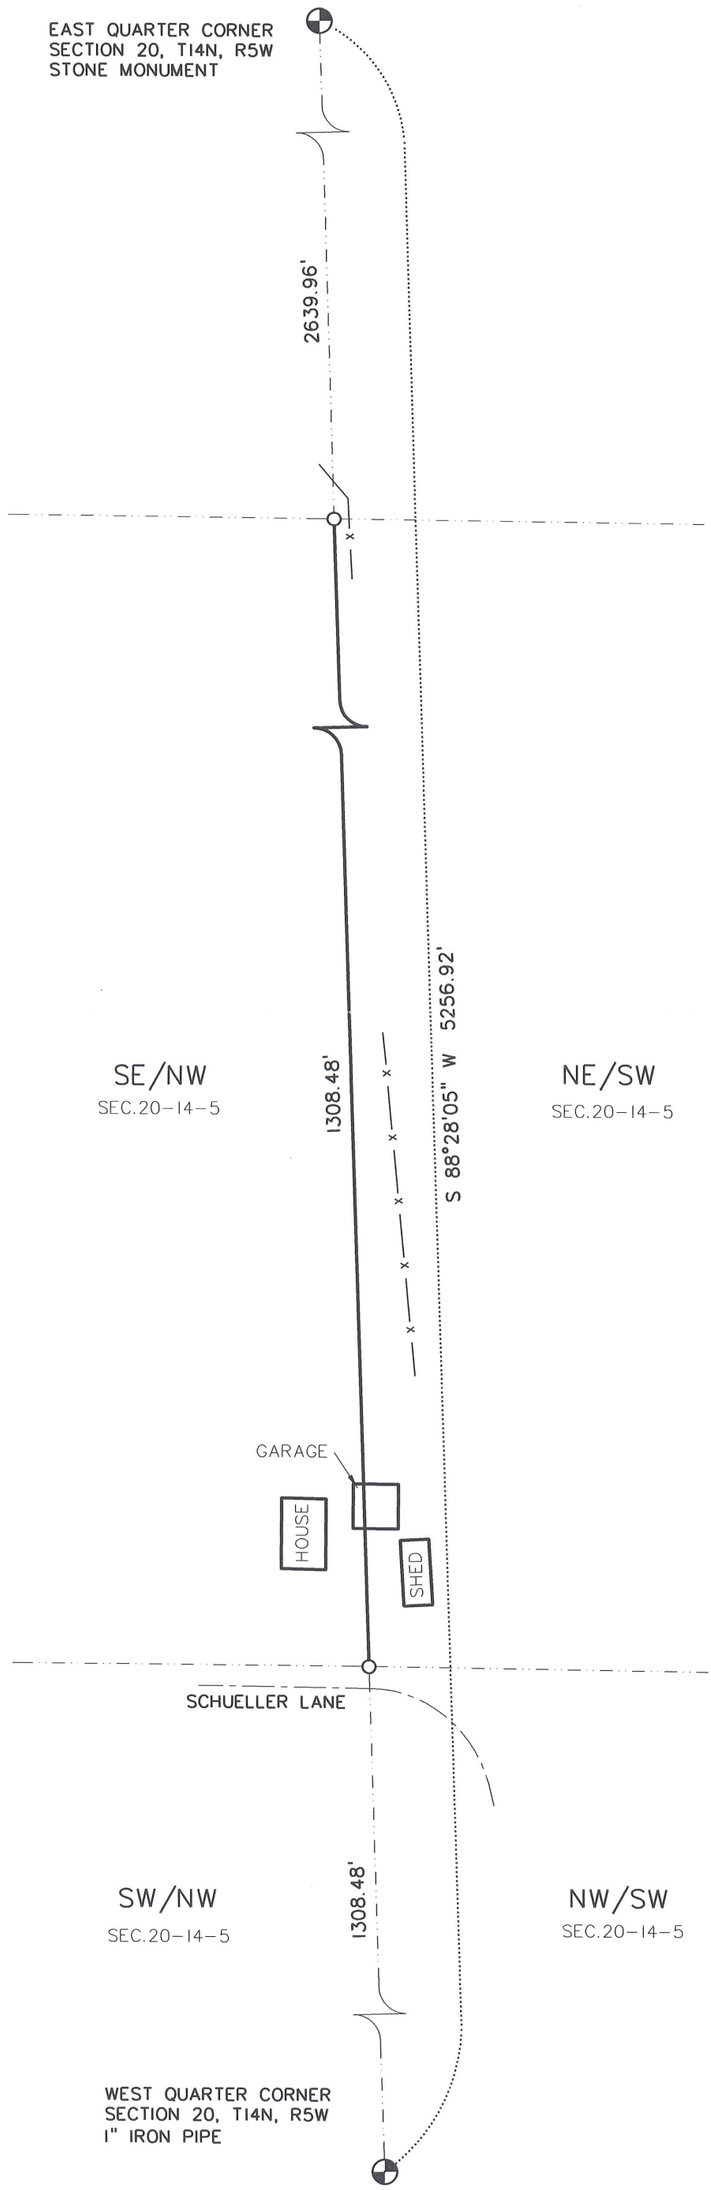

BASIS FOR BEARINGS
THE EAST/WEST QUARTER LINE OF SECTION 20 ASSUMED TO BEAR AS SHOWN (VERNON COUNTY COORDINATE SYSTEM).

100 50 0 100

SCALE: 1"=100'

LEGEND

- O SET 3/4" IRON BAR (1.5 LBS/LIN FT)
- SECTION CORNER

CERTIFICATE

I, PAUL E. FAIRCHILD, REGISTERED LAND SURVEYOR #2058, HEREBY CERTIFY THAT I HAVE SURVEYED AND MAPPED THE ABOVE LINE AT THE DIRECTION OF MRS. REUBEN JOHNSON, AND THE ATTACHED SURVEY MAP IS TRUE AND CORRECT TO THE BEST OF MY KNOWLEDGE AND BELIEF.

WISCONSIN
PAUL E. FAIRCHILD
S-2058
WESTBY, WISCONSIN
LAND SURVEYOR

8/6/07

PARAGON ASSOCIATES
SURVEYING.ENGINEERING.LANDSCAPE ARCHITECTURE
744 Moore Street.La Crosse,WI54603
Tel.608.781.3110 Fax.608.781.3197 Paragon-Assoc.biz