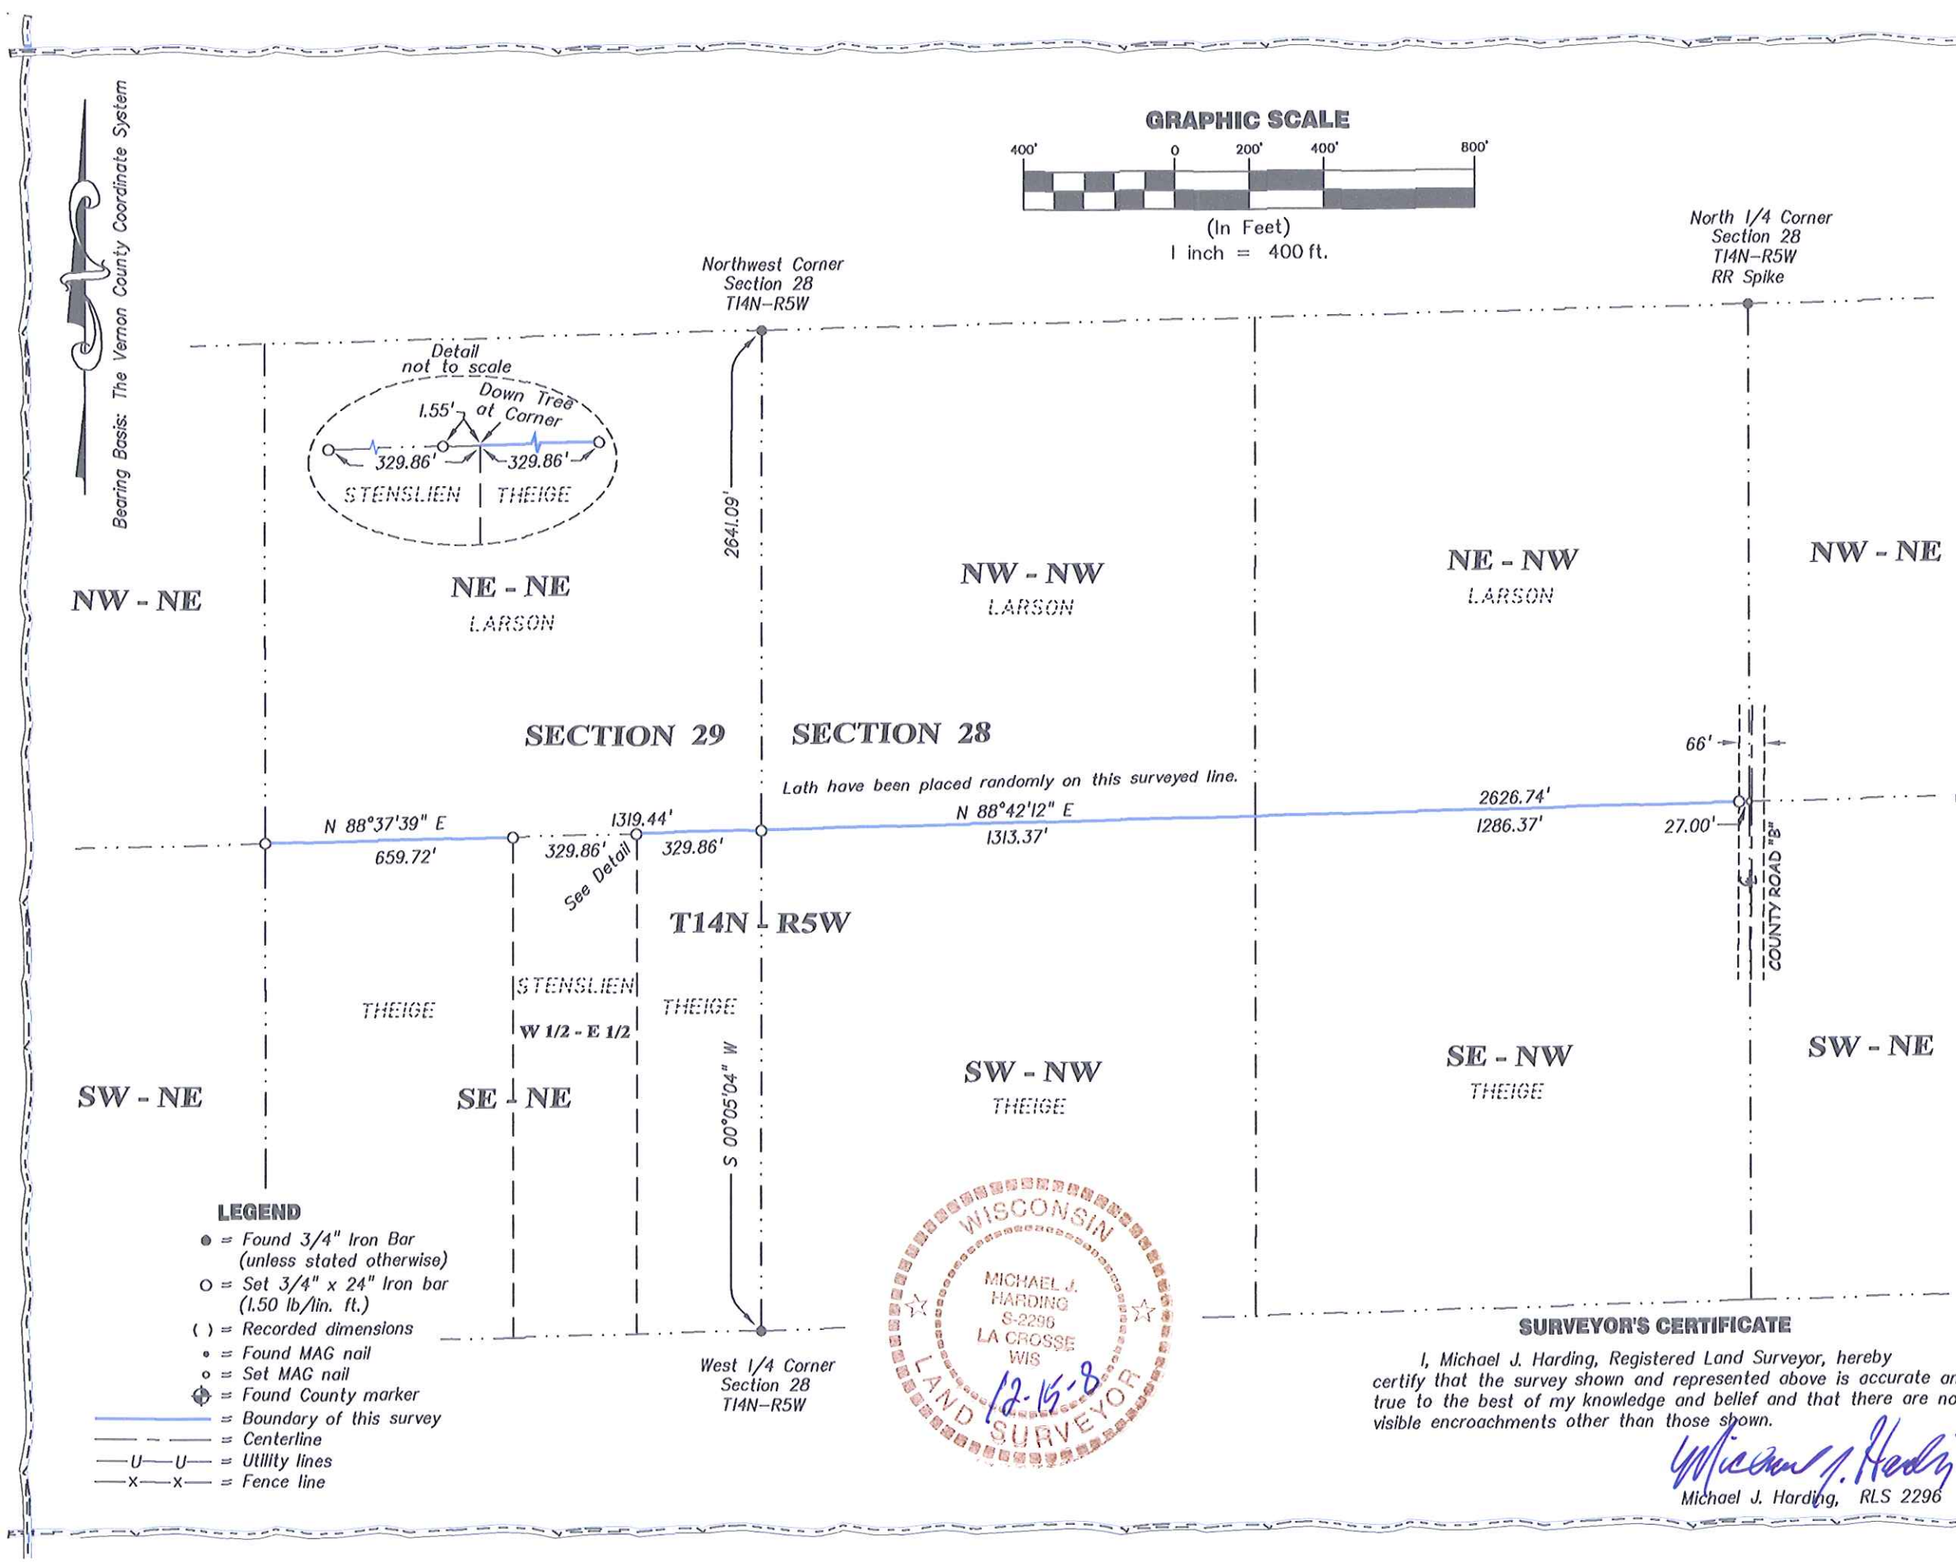

SURVEYOR'S CERTIFICATE

I, Michael J. Harding, Registered Land Surveyor, hereby certify that the survey shown and represented above is accurate and true to the best of my knowledge and belief and that there are no visible encroachments other than those shown.

Michael J. Harding, RLS 2296

COULEE REGION LAND SURVEYORS, INC.
917 SO. 4TH STREET - P.O. BOX 1954
LA CROSSE, WISCONSIN 54601
PHONE (608) 784-1614 FAX (608) 784-1408

SURVEY FOR
ARTHUR THEIGE

SECTION 29 & SECTION 28, T14N-R5W
TOWN OF COON, VERNON COUNTY
WISCONSIN
COUNTY ROAD "B"

DRAWN BY: JS, MH	DATE: 12/15/08	
REVISED BY:	DATE:	
SCALE: 1" = 400'	FIELD CREW: TS-JS	
PROJECT NO.: S-5925		

SHEET 1 OF 1