JUN 1 9 1996

PLAT OF SURVEY

LOCATED IN PART OF THE SE 1/4 OF THE SW 1/4 OF SECTION 30, TOWN 14 NORTH, RANGE 5 WEST, TOWN OF COON, VERNON COUNTY, WISCONSIN.

LEGEND:

- EXISTING 2" IRON PIPE
- EXISTING 1-1/4" IRON PIPE
- SET 3/4" X 30" IRON BAR
- APPROXIMATE LOCATION OF EXISTING FENCE LINES WHERE LOCATED
- (R.A.) RECORDED BEARING OR DISTANCE
- ORG. ORIGINAL GOVERNMENT SURVEY
- W.H.K. WILLIAM H. KNOWER
- C.M.S. C.M. STERLING
- R.M.L. ROBERT M. LAMPMAN

WISCONSIN DOUGLAS J. MALLIET S-1266 MADISON WIS. LAND SURVEYOR

SURVEYOR'S NOTE:
THE MONUMENT SHOWN AT THE CENTER OF SECTION 3 IS LOCATED WITHIN 0.40' OF THE OCCUPIED CORNER. THE POSITION WAS ESTABLISHED USING RECORDED DISTANCES FROM A C.M.STERLING SURVEY DATED 1893, AS SHOWN. BASED ON THE INFORMATION SHOWN BELOW, I HAVE DETERMINED THAT THE CENTER LOCATION SHOULD BE ACCEPTED, AND BOTH THE NORTH-SOUTH AND THE EAST-WEST ONE-QUARTER LINES WILL ANGLE AT THE CENTER OF THE SECTION.

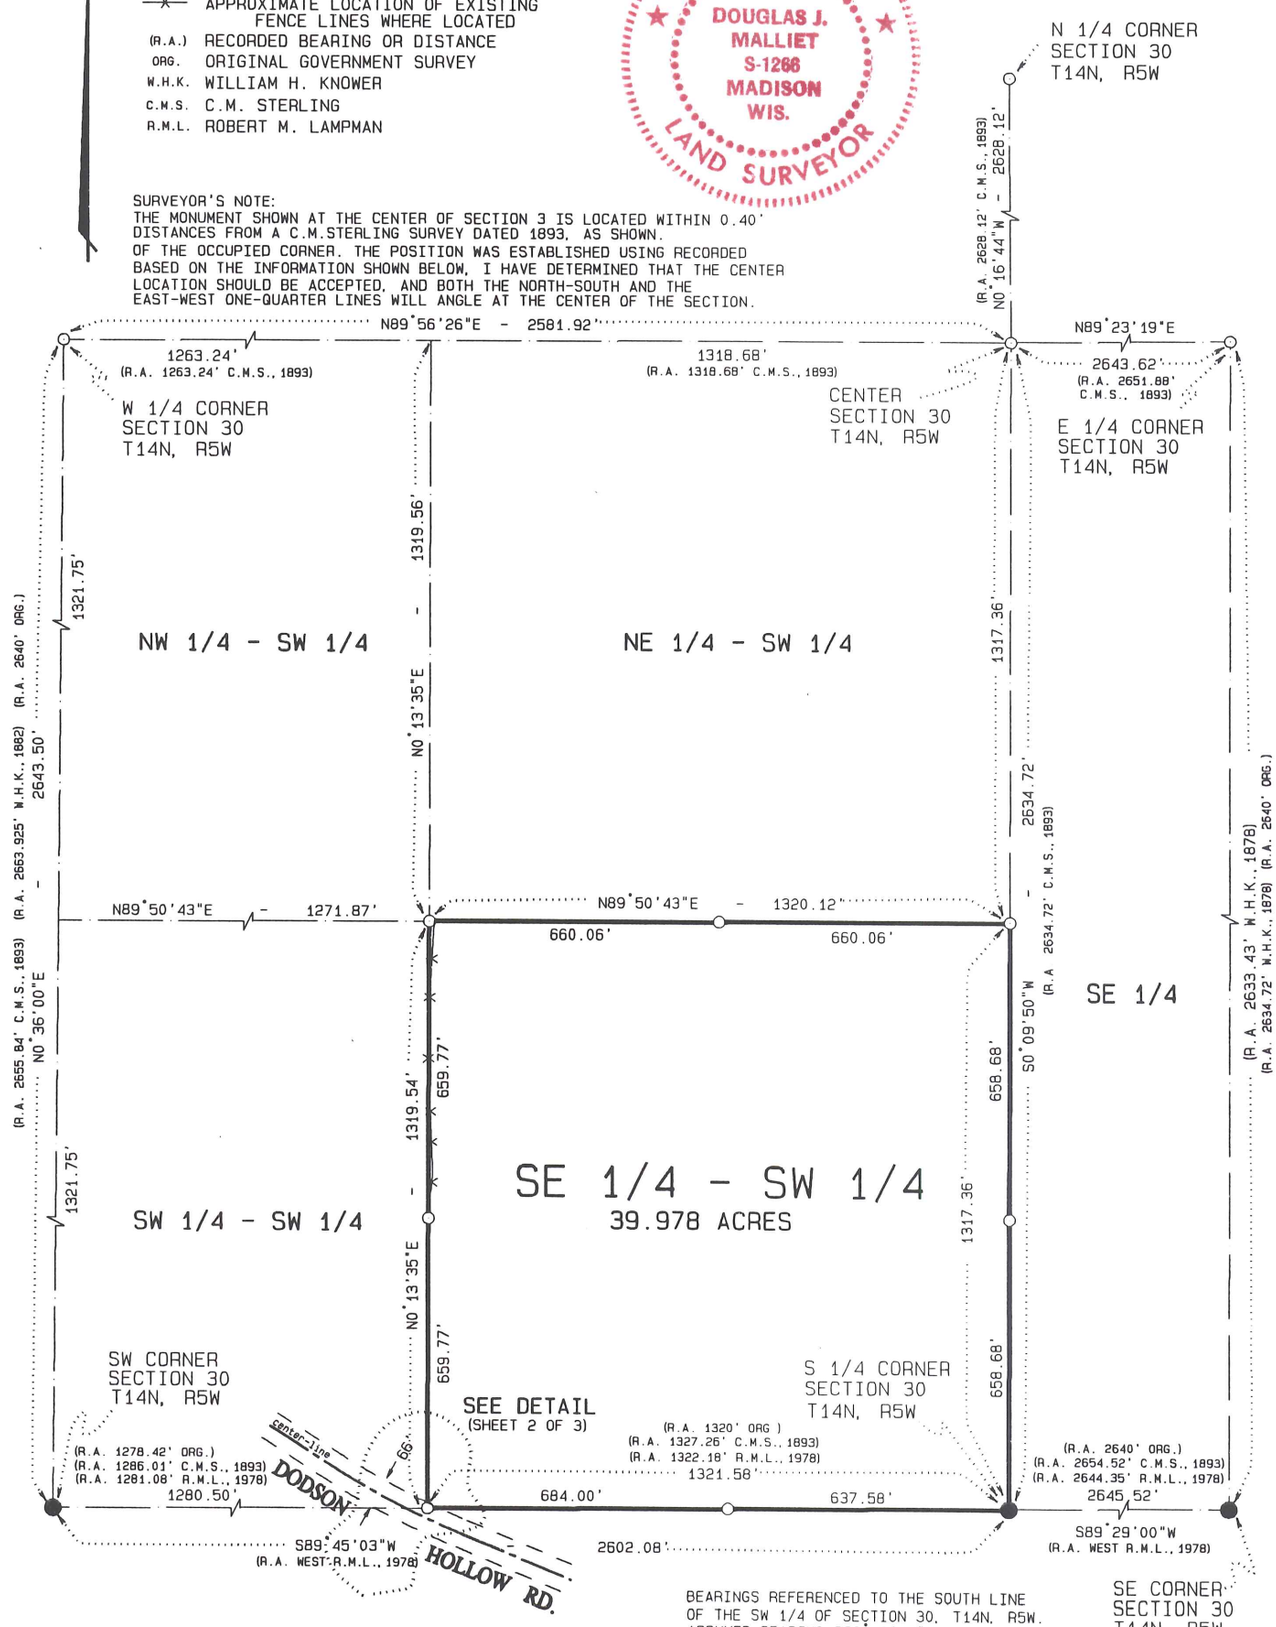

BEARINGS REFERENCED TO THE SOUTH LINE OF THE SW 1/4 OF SECTION 30, T14N, R5W. ASSUMED BEARING S89°45'03"W.

LAMPMAN & ASSOCIATES
RT. 1, BOX V-31
DESOTO, WISCONSIN
Phone: 608-648-2288

PREPARED FOR: JON KOULA RT.2, BOX 114, WESTBY, WISCONSIN 54667	
PROJECT NO.: 628-0408-96	DRAFTED BY: J.A.Z.
SCALE: 1" = 400'	MAP NO.: 339
DATE: JUNE 4, 1996	SHEET 1 OF 3

PLAT OF SURVEY

LOCATED IN PART OF THE SE 1/4 OF THE SW 1/4 OF SECTION 30, TOWN 14 NORTH, RANGE 5 WEST, TOWN OF COON, VERNON COUNTY, WISCONSIN.

WISCONSIN
DOUGLAS J. MALLIET
S-1266
MADISON
WIS.
LAND SURVEYOR

DETAIL:

SCALE: 1" = 10'

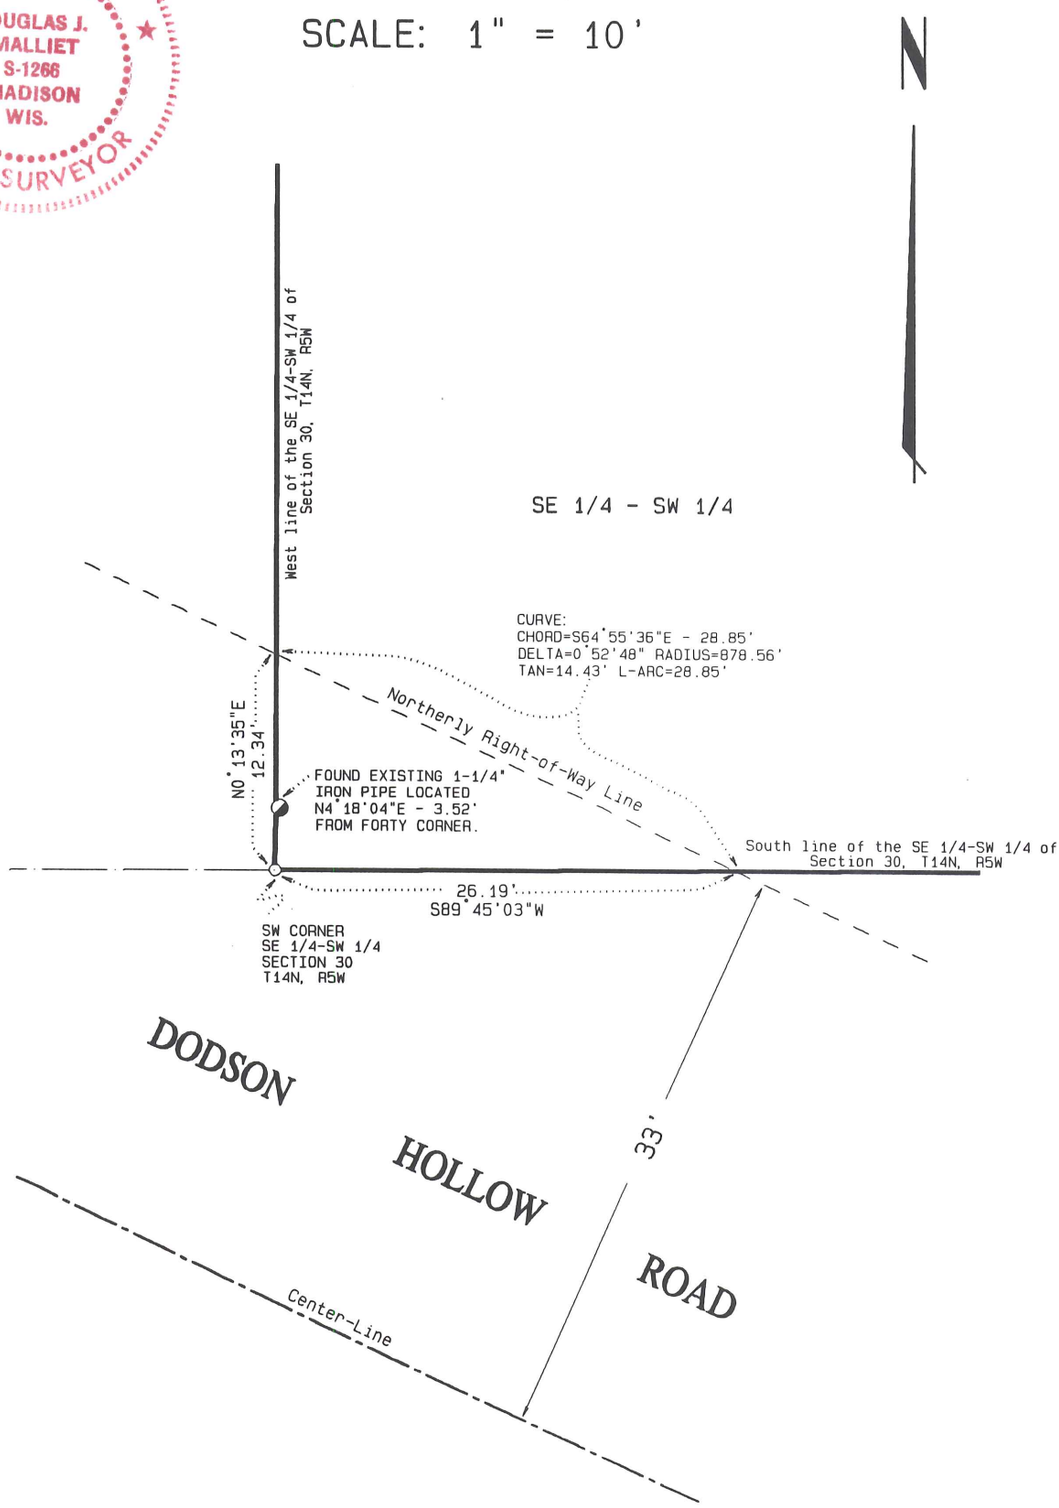

LAMPMAN & ASSOCIATES RT. 1, BOX V-31 DESOTO, WISCONSIN Phone: 608-648-2288	PREPARED FOR: JON KOULA RT.2, BOX 114, WESTBY, WISCONSIN 54667	
	PROJECT NO.: 628-040B-96	DRAFTED BY: J.A.Z.
	SCALE: 1" = 10'	MAP NO.: 339
	DATE: JUNE 4, 1996	SHEET 2 OF 3

PLAT OF SURVEY

SURVEYOR'S CERTIFICATE:

I, Douglas J. Malliet, Registered Land Surveyor, do hereby certify that by the order of Jon Koula, I have made a survey of the SE 1/4 of the SW 1/4 of Section 30, Town 14 North, Range 5 West, Town of Coon, Vernon County, Wisconsin, more particularly described as follows:

Beginning at the South one-quarter corner of said Section 3; thence S89°45'03"W along the South line of the SE 1/4 of the SW 1/4 of said Section 3, 1321.58 feet to the Southwest corner of the SE 1/4 of the SW 1/4 of said Section 3; thence N0°13'35"E along the West line of the SE 1/4 of the SW 1/4 of said Section 3, 1319.54 feet to the Northwest corner of the SE 1/4 of the SW 1/4 of said Section 3; thence N89°50'43"E along the North line of the SE 1/4 of the SW 1/4 of said Section 3, 1320.12 feet to the Northeast corner of the SE 1/4 of the SW 1/4 of said Section 3; thence S0°09'50"W along the East line of the SE 1/4 of the SW 1/4 of said Section 30, 1317.36 feet to the point of beginning. Said parcel contains 39.978 acres.

I further certify that the within drawing is a correct representation of the boundaries surveyed to the best of my knowledge and belief.

Douglas J. Malliet R.L.S. S-1266

June 6, 1996
Date

WISCONSIN
DOUGLAS J. MALLIET
S-1266
MADISON WIS.
LAND SURVEYOR

LAMPMAN & ASSOCIATES RT. 1, BOX V-31 DESOTO, WISCONSIN Phone: 608-648-2288	PREPARED FOR: JON KOULA RT.2, BOX 114, WESTBY, WISCONSIN 54667	
	PROJECT NO.: 628-0408-96	DRAFTED BY: J.A.Z.
	SCALE: N/A	MAP NO.: 339
	DATE: JUNE 4, 1996	SHEET 3 OF 3