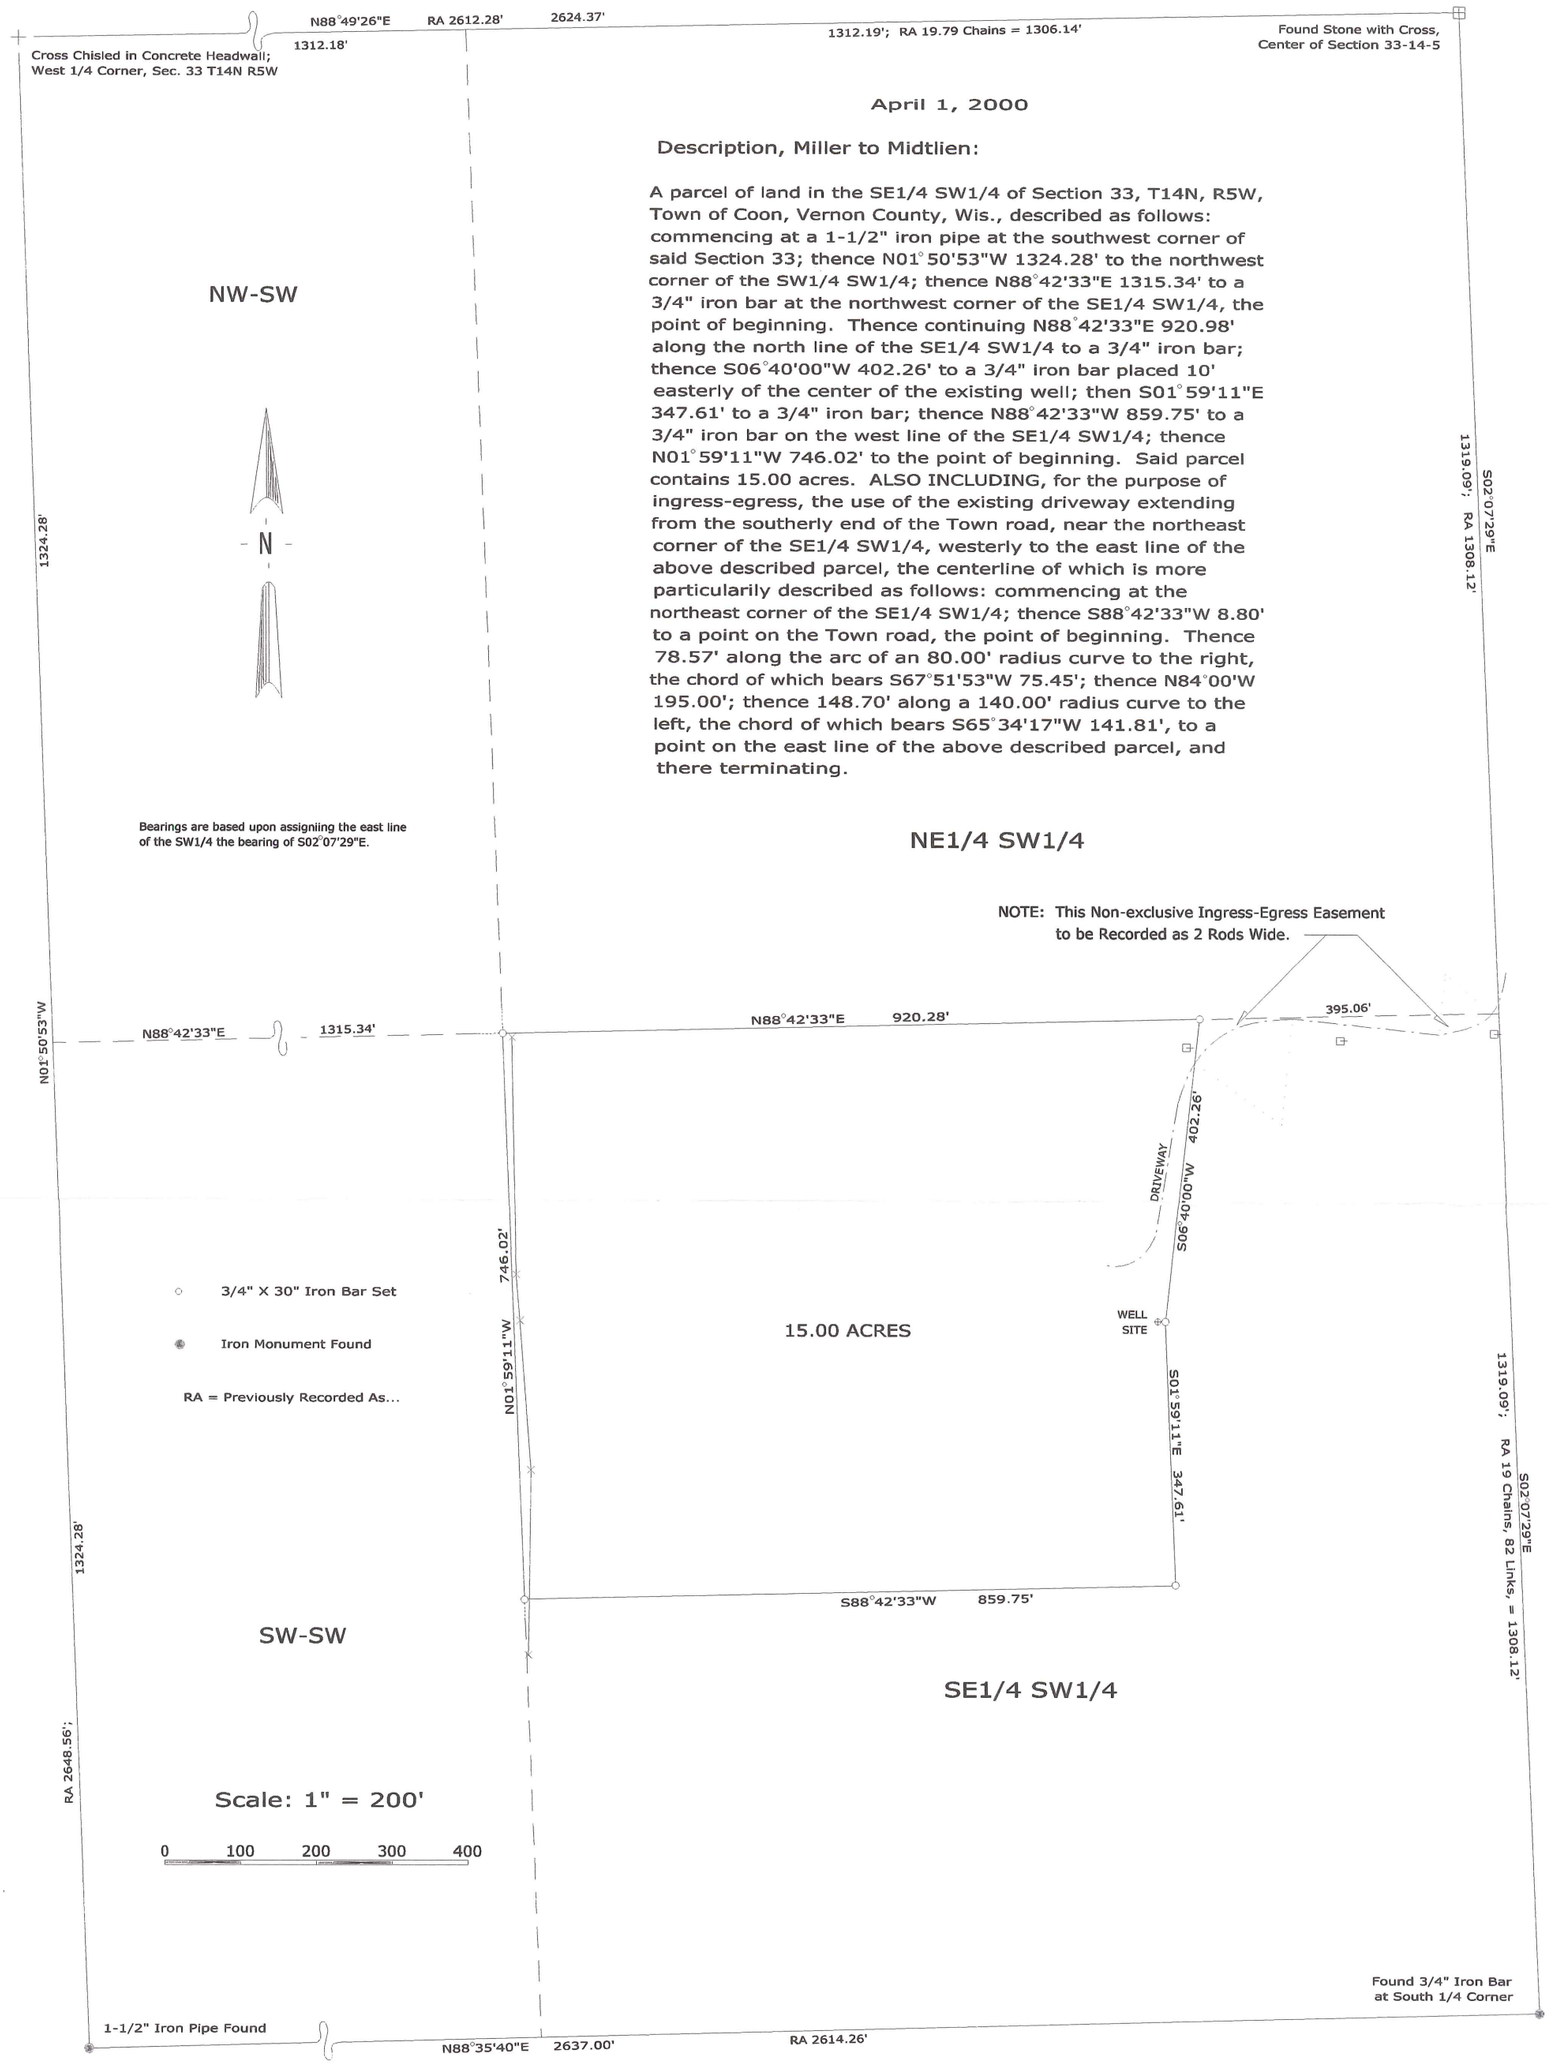

April 1, 2000

Description, Miller to Midtlien:

A parcel of land in the SE1/4 SW1/4 of Section 33, T14N, R5W, Town of Coon, Vernon County, Wis., described as follows: commencing at a 1-1/2" iron pipe at the southwest corner of said Section 33; thence N01°50'53"W 1324.28' to the northwest corner of the SW1/4 SW1/4; thence N88°42'33"E 1315.34' to a 3/4" iron bar at the northwest corner of the SE1/4 SW1/4, the point of beginning. Thence continuing N88°42'33"E 920.98' along the north line of the SE1/4 SW1/4 to a 3/4" iron bar; thence S06°40'00"W 402.26' to a 3/4" iron bar placed 10' easterly of the center of the existing well; then S01°59'11"E 347.61' to a 3/4" iron bar; thence N88°42'33"W 859.75' to a 3/4" iron bar on the west line of the SE1/4 SW1/4; thence N01°59'11"W 746.02' to the point of beginning. Said parcel contains 15.00 acres. ALSO INCLUDING, for the purpose of ingress-egress, the use of the existing driveway extending from the southerly end of the Town road, near the northeast corner of the SE1/4 SW1/4, westerly to the east line of the above described parcel, the centerline of which is more particularily described as follows: commencing at the northeast corner of the SE1/4 SW1/4; thence S88°42'33"W 8.80' to a point on the Town road, the point of beginning. Thence 78.57' along the arc of an 80.00' radius curve to the right, the chord of which bears S67°51'53"W 75.45'; thence N84°00'W 195.00'; thence 148.70' along a 140.00' radius curve to the left, the chord of which bears S65°34'17"W 141.81', to a point on the east line of the above described parcel, and there terminating.

SURVEYOR'S CERTIFICATE

I, F. Curtis Crook, Registered Land Surveyor, hereby certify that I have complied with State laws while conducting this survey, and that this survey map and description is a correct and true representation thereof, to the best of my knowledge and belief.

F. Curtis Crook (4-09-00)

F. Curtis Crook R.L.S. 1292
RT 1 Readstown, WI 54652 608-629-5429
Res., 622 S Main St.
Viroqua, WI 54652 637-3454

4-3-2000
(REVISED 4-9-2000, EASEMENT NOTE)

WISCONSIN
F. CURTIS CROOK
S-1292
READSTOWN WIS.
LAND SURVEYOR

Miller to Midtlien;
(Former V. Engh Farm)
Part SE1/4 SW1/4
Sec 33 T14N R5W
Town of Coon,
Vernon County, Wis.

E533MIDT