MAY 14 1990

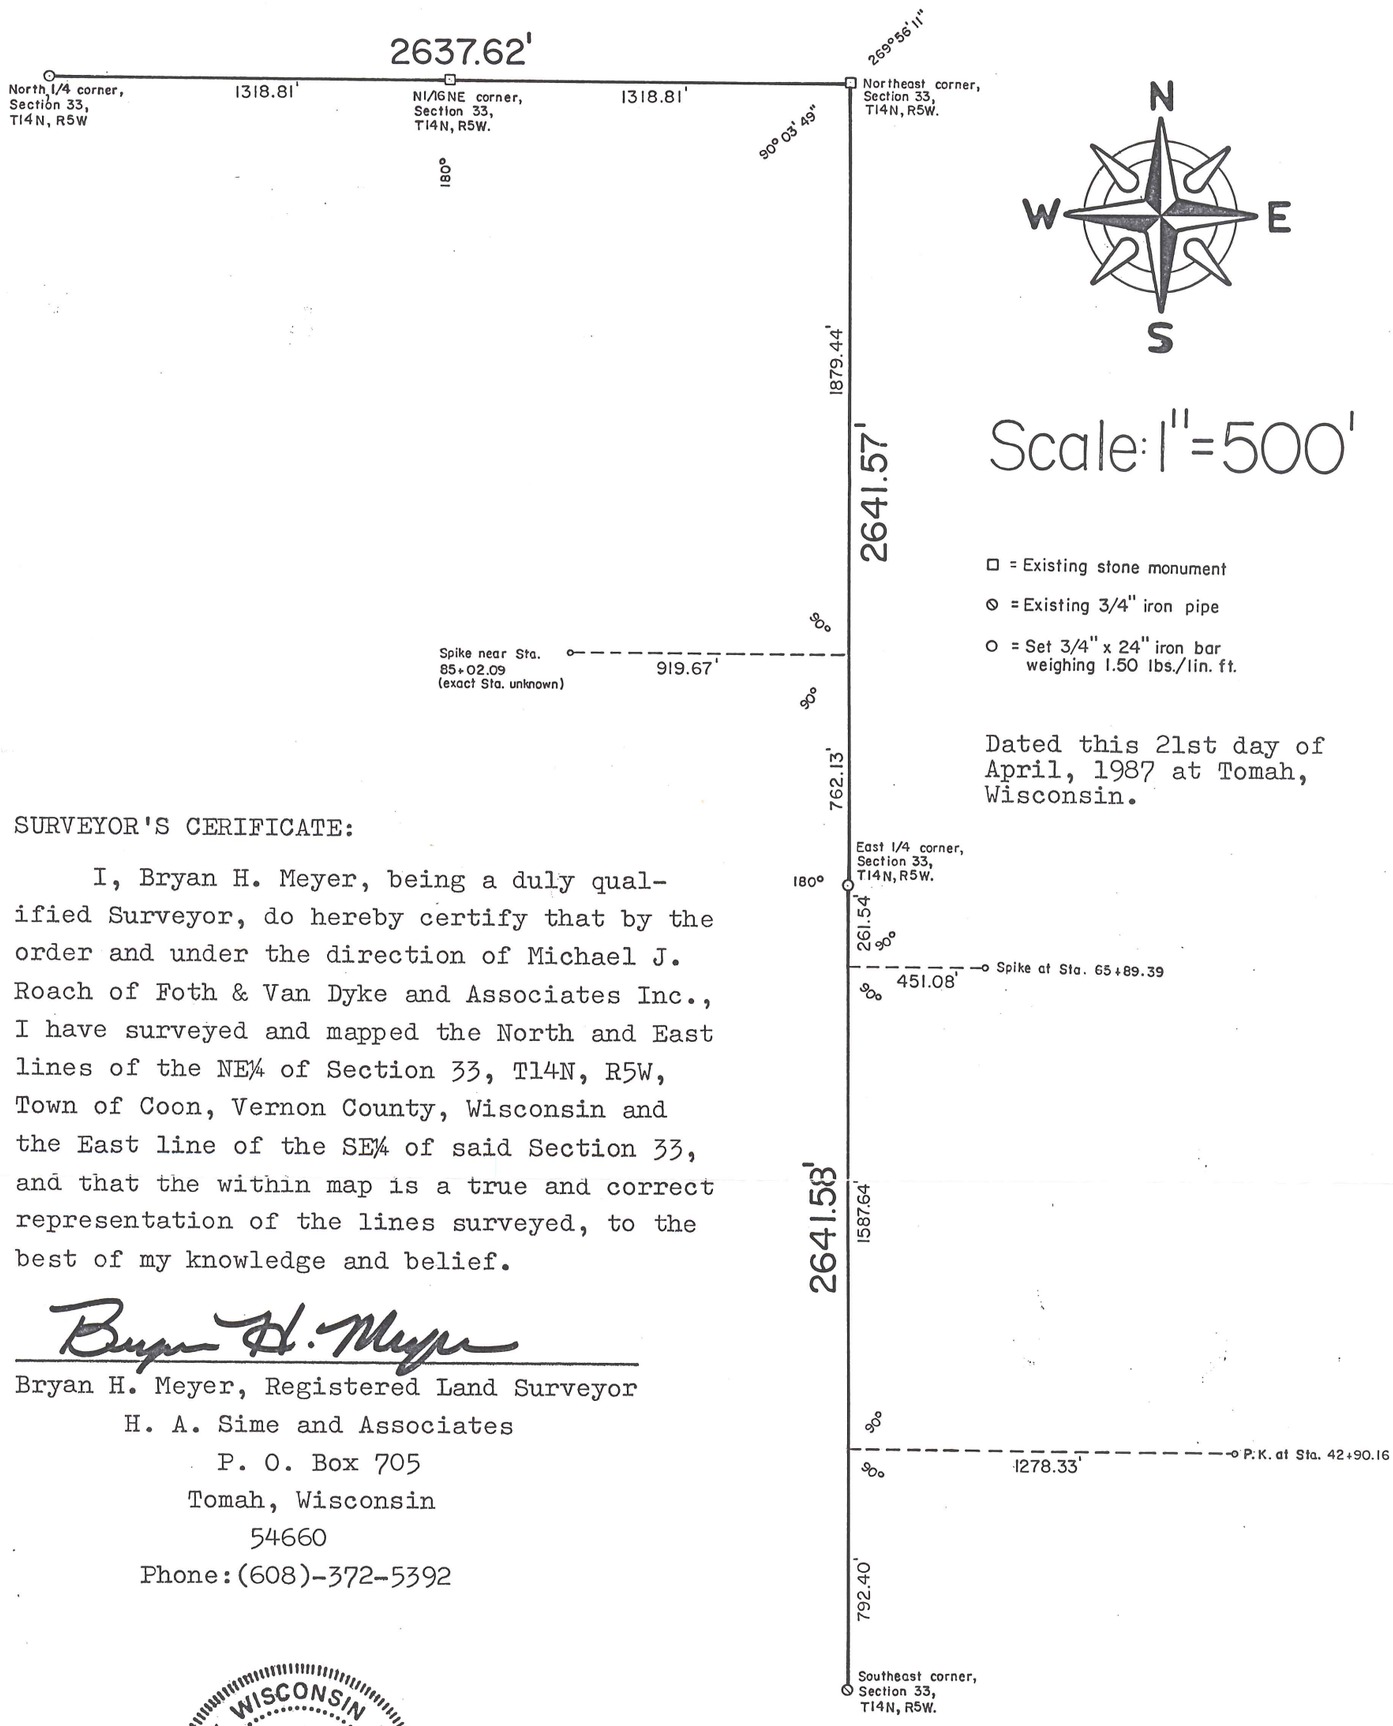

Dated this 21st day of April, 1987 at Tomah, Wisconsin.

SURVEYOR'S CERIFICATE:

I, Bryan H. Meyer, being a duly qualified Surveyor, do hereby certify that by the order and under the direction of Michael J. Roach of Foth & Van Dyke and Associates Inc., I have surveyed and mapped the North and East lines of the NE¼ of Section 33, T14N, R5W, Town of Coon, Vernon County, Wisconsin and the East line of the SE¼ of said Section 33, and that the within map is a true and correct representation of the lines surveyed, to the best of my knowledge and belief.

Bryan H. Meyer

Bryan H. Meyer, Registered Land Surveyor
H. A. Sime and Associates
P. O. Box 705
Tomah, Wisconsin
54660
Phone: (608)-372-5392

WISCONSIN
BRYAN H. MEYER
S-1712
TOMAH, WIS.
4/21/87
LAND SURVEYOR

COPY

PLAT OF SURVEY

Of the North and East lines of the NE¼ of Section 33, T14N, R5W, Town of Coon, Vernon County, Wisconsin and the East line of the SE¼ of said Section 33.

Reference File Number 3723