PLAT OF SURVEY

LOCATED IN PART OF THE SE 1/4 OF THE NE 1/4 OF SECTION 33, TOWN 14 NORTH, RANGE 5 WEST, TOWN OF COON, VERNON COUNTY, WISCONSIN.

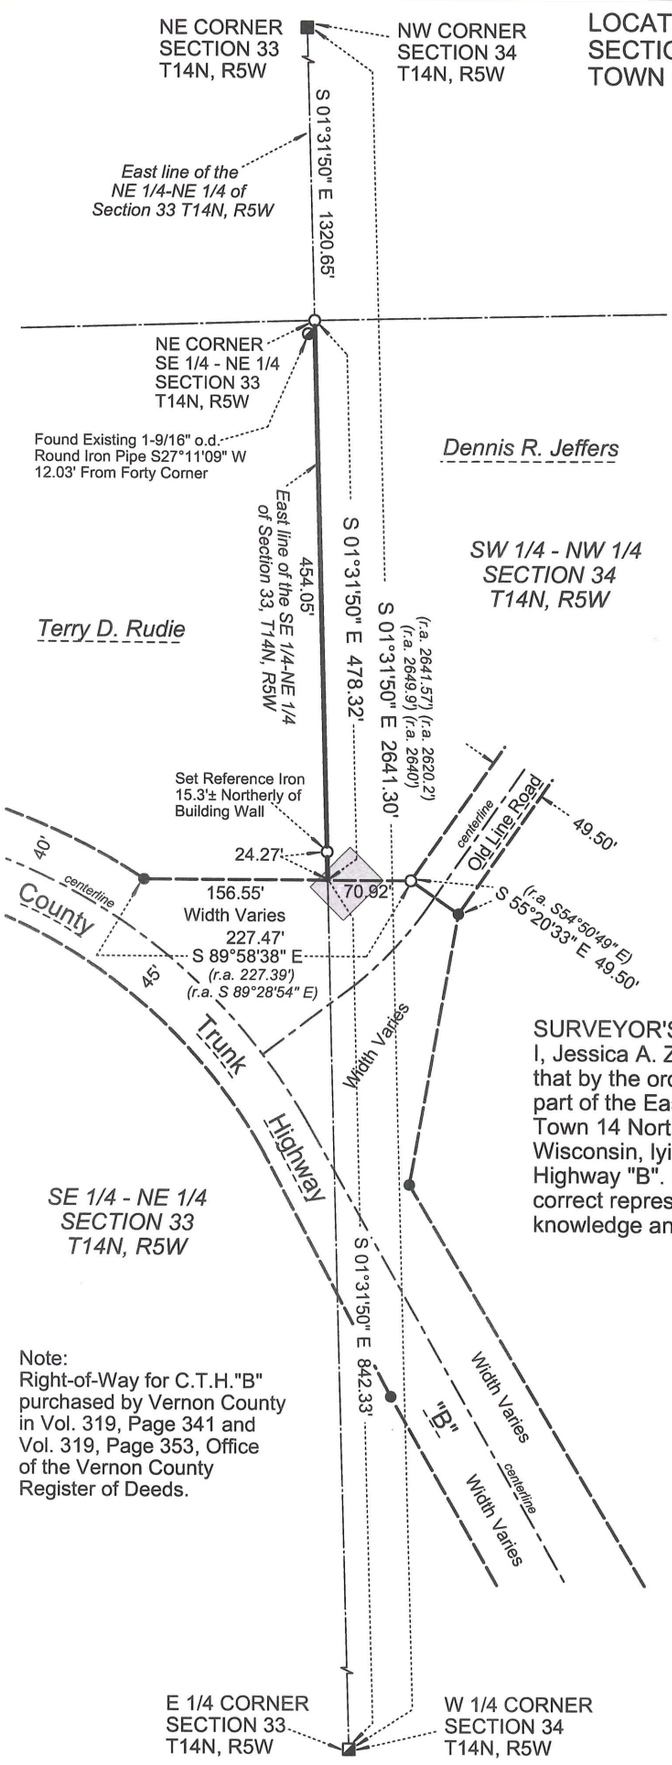

N

Bearings referenced to Grid North Vernon County Coordinate System. East line of the NE 1/4 of Section 33, T14N, R5W determined to bear S 01°31'50" E.

SCALE: 1 " = 150'

0 25 50 100 150 200 300

LEGEND:

- ■ Stone Monument
- Existing 3/4" Round Iron Bar
- Existing 1-9/16" o.d. Round Iron Pipe
- ● Existing 1-5/16" o.d. Round Iron Pipe with D.O.T. Plastic Plug
- ○ Set 3/4" x 24" Min. Round Iron Bar Weighing 1.502 Lbs./Lin.Ft.
- (r.a.) Recorded Bearing and/or Distance
- Pole Shed

SURVEYOR'S CERTIFICATE:
I, Jessica A. Zamor, Registered Land Surveyor, do hereby certify that by the order of Terry D. Rudie, I have made a survey of that part of the East line of the SE 1/4 of the NE 1/4 of Section 33, Town 14 North, Range 5 West, Town of Coon, Vernon County, Wisconsin, lying Northerly of the right-of-way of County Trunk Highway "B". I further certify that the within drawing is a true and correct representation of the boundary surveyed to the best of my knowledge and belief.

Jessica A. Zamor
Jessica A. Zamor R.L.S. S-2310

5-12-2007
Date

WISCONSIN
JESSICA A. ZAMOR
S-2310
DESOTO, WI
LAND SURVEYOR

Note:
Right-of-Way for C.T.H."B" purchased by Vernon County in Vol. 319, Page 341 and Vol. 319, Page 353, Office of the Vernon County Register of Deeds.

LAMPMAN & ASSOCIATES E750 Roberts Road De Soto, Wisconsin 54624 Phone: (608)648-2288	Prepared For: Terry D. Rudie		By the Order of: Terry D. Rudie S2002 County Road B Westby, WI 54667
	Project No.: 1238-0508-07	Map No.: 565	
	Scale: 1" = 150'	Drafted By: J.A.Z.	
	Date: May 12, 2007	Sheet 1 of 1	