Plat of Survey
for
Joshua Jorstad

RECEIVED
AUG 3 1 2005
BY: KS

Located in the Northwest Quarter of the Northwest Quarter of Section Thirty Six (36), Town Fourteen (14) North, Range Five (5) West, Town of Coon, Vernon County, Wisconsin

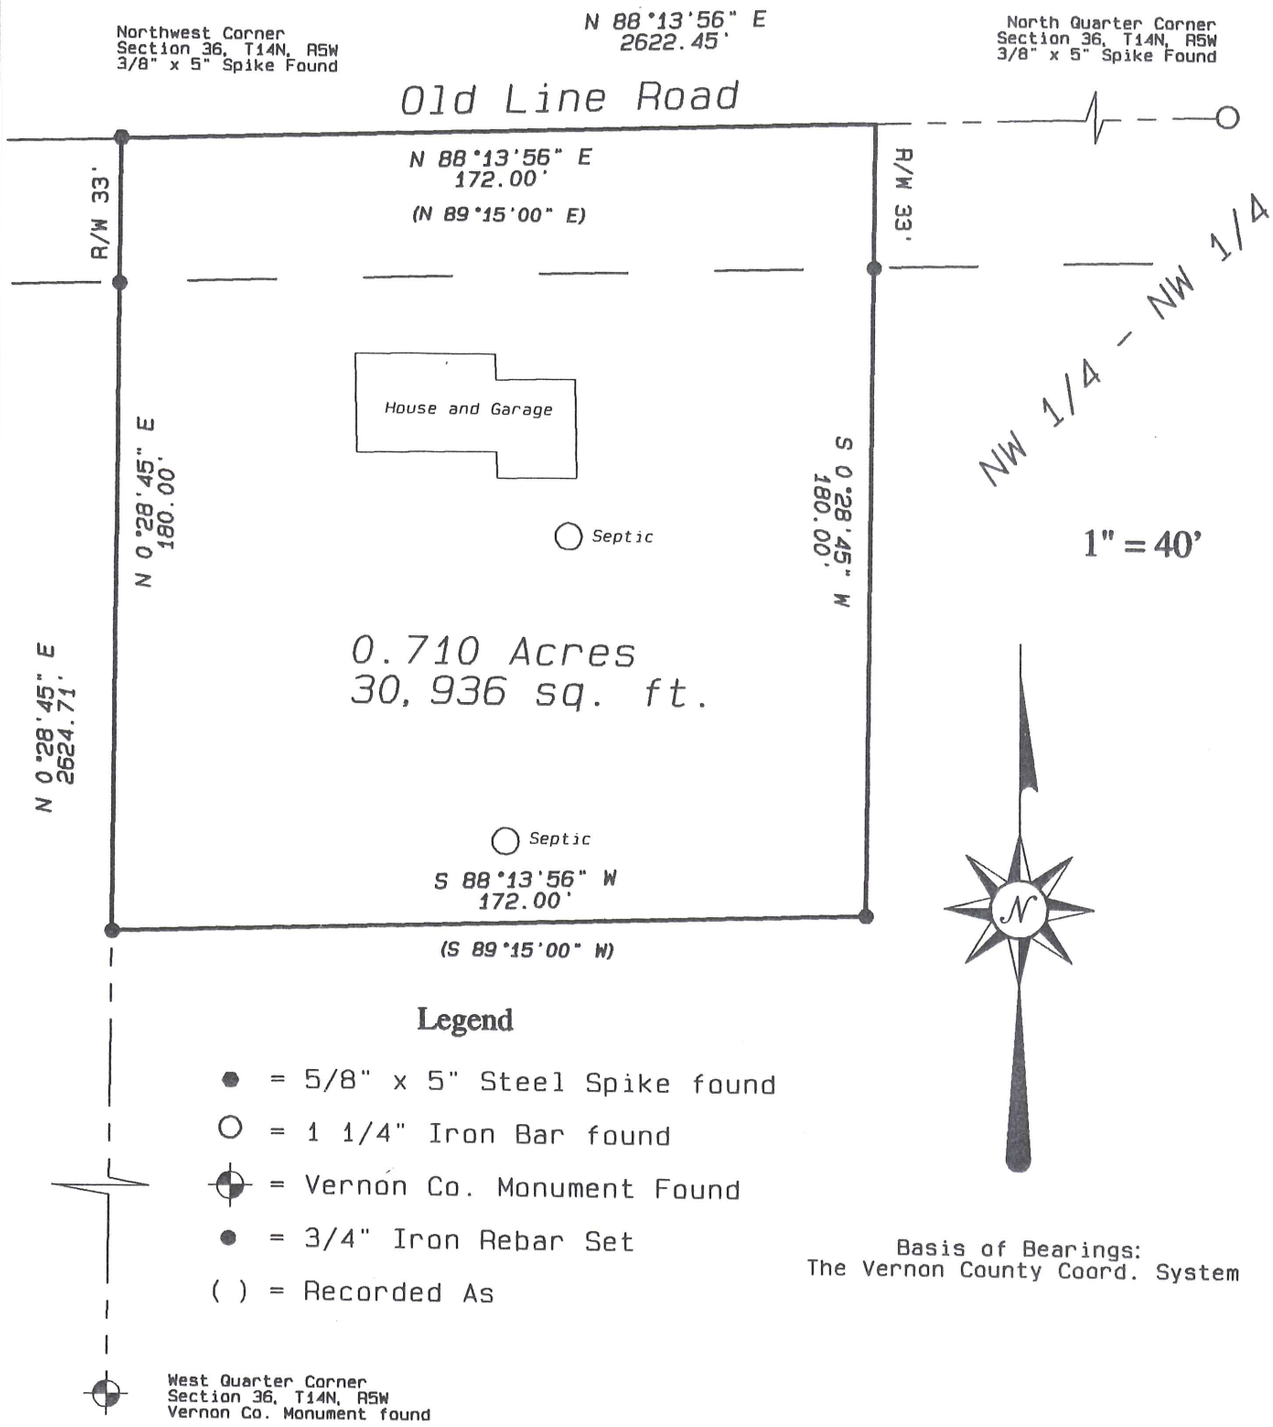

Legend

- ● = 5/8" x 5" Steel Spike found
- ○ = 1 1/4" Iron Bar found
- ⊕ = Vernon Co. Monument Found
- ● = 3/4" Iron Rebar Set
- ( ) = Recorded As

Basis of Bearings:
The Vernon County Coord. System

West Quarter Corner
Section 36, T14N, R5W
Vernon Co. Monument found

WISCONSIN
CURTIS J. CUMMER
S-2377
WESTBY, WI
LAND SURVEYOR

8/31/05

Blackhawk Land Surveying

104 Coon Prairie Ave.
Westby, Wisconsin 54667
(608) 634 – 4850

July, 2005
Drw. By CLC

J.N. 432
Sheet 1 of 1