A parcel of land in the NE1/4 NW1/4 of Section 7, T14N R5W, Town of Coon, Vernon County, Wi., described as follows:

commencing at a 3/4" iron bar at the North 1/4 corner of said Section 7, thence S 00 00' 00"W 1178.04' to a 3/4" iron bar on the Southerly right of way line of the proposed Town road; thence N 68°22' 30"W 429.89' along said right of way, to a 3/4" iron bar, the point of beginning. Thence S 21°37' 30"W 58.81' to a 3/4" iron bar; thence N 64°37' 00"W 303.94' to a 3/4" iron bar; thence N 26°32' 05"W 225.33' to a 3/4" iron bar; thence N 19 41' 19"E 74.09' to a 3/4" iron bar; thence S 67°12' 50"E 228.77' to a 3/4" iron bar; thence S 85°41' 23"E 162.06' to a 3/4" iron bar; thence S 51°31' 30"E 105.75' to a 3/4" iron bar at the Westerly right of way line of the aforementioned proposed Town road; thence continuing S 51°31' 30"E 33.67' to the centerline of said road; thence S 27°01' 30"W 139.81' along said centerline to the point of curve of a 50.00' radius curve; thence 83.25' along said curve to the left, the chord of which bears S 20°40' 30"W 73.96'; thence S 21°37' 30"W 33.00' to the point of beginning. Said parcel contains 2.60 acres, including that portion in the proposed Town road right of way. EXCEPTING THEREFROM, that portion lying within the proposed Town road right of way, until the said Town road dedication is completed.

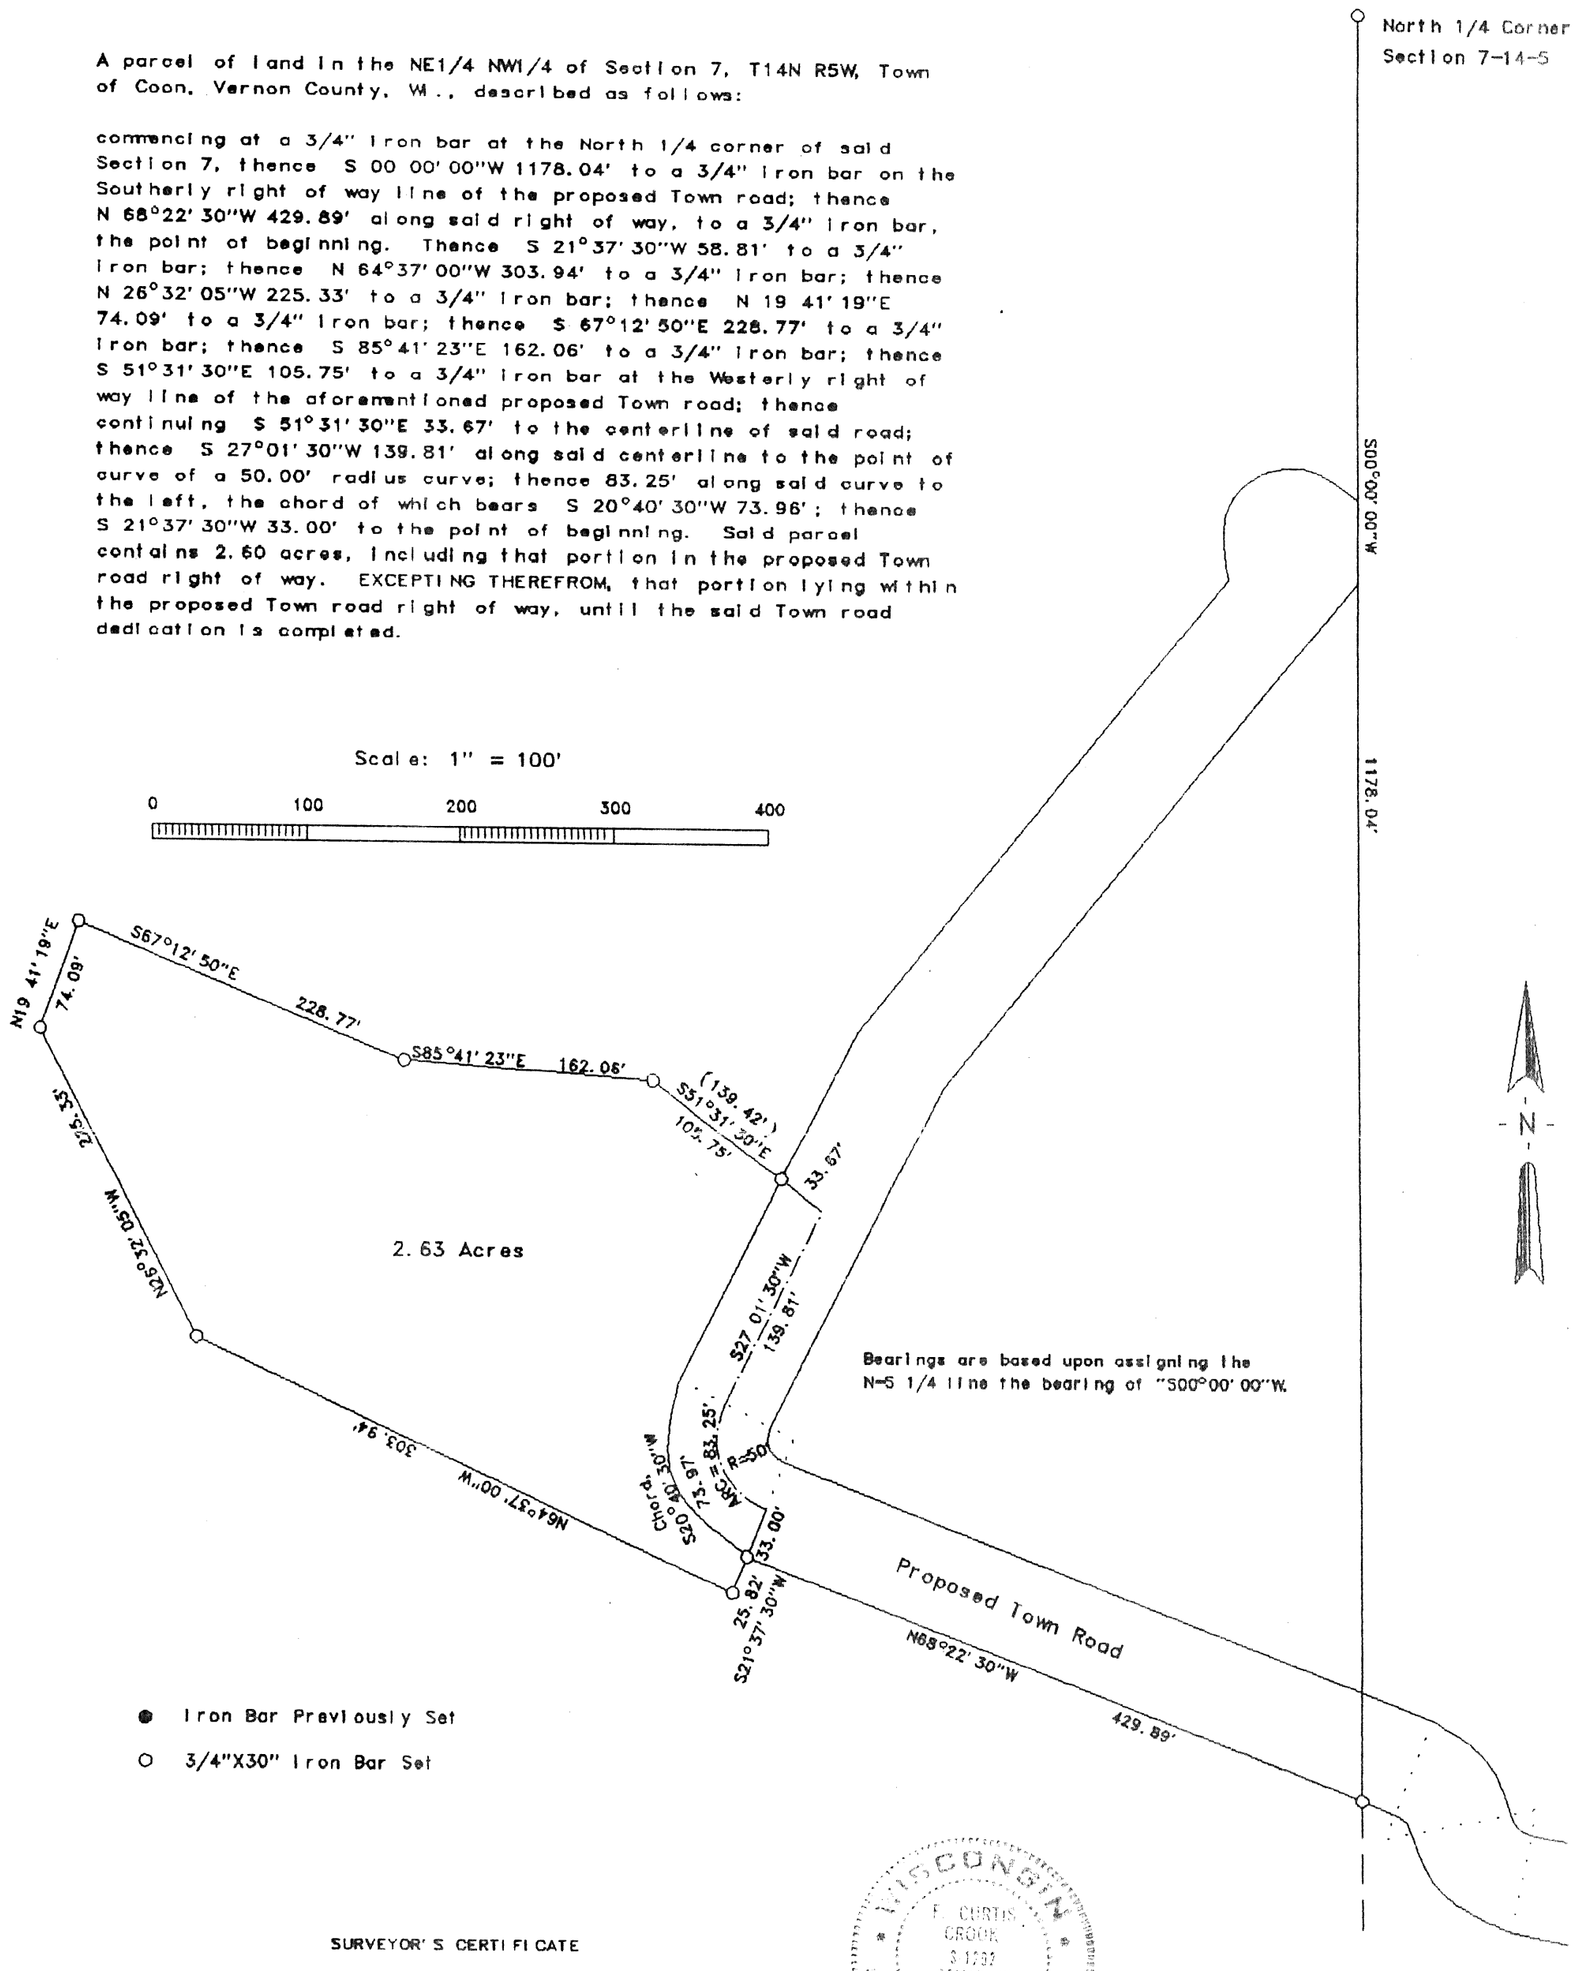

SURVEYOR'S CERTIFICATE

I, F. Curtis Crook, Registered Land Surveyor, hereby certify that I have complied with State laws while conducting this survey, and that this survey map and description is a correct and true representation thereof, to the best of my knowledge and belief.

F. Curtis Crook 5-26-92

F. Curtis Crook R.L.S. 1292

WISCONSIN F. CURTIS CROOK S-1292 REGISTERED LAND SURVEYOR

Hoff to Nestingen
Part NE1/4 NW1/4
Sec 7 T14N R5W,
Town of Coon,
Vernon County, Wi.

14507NES