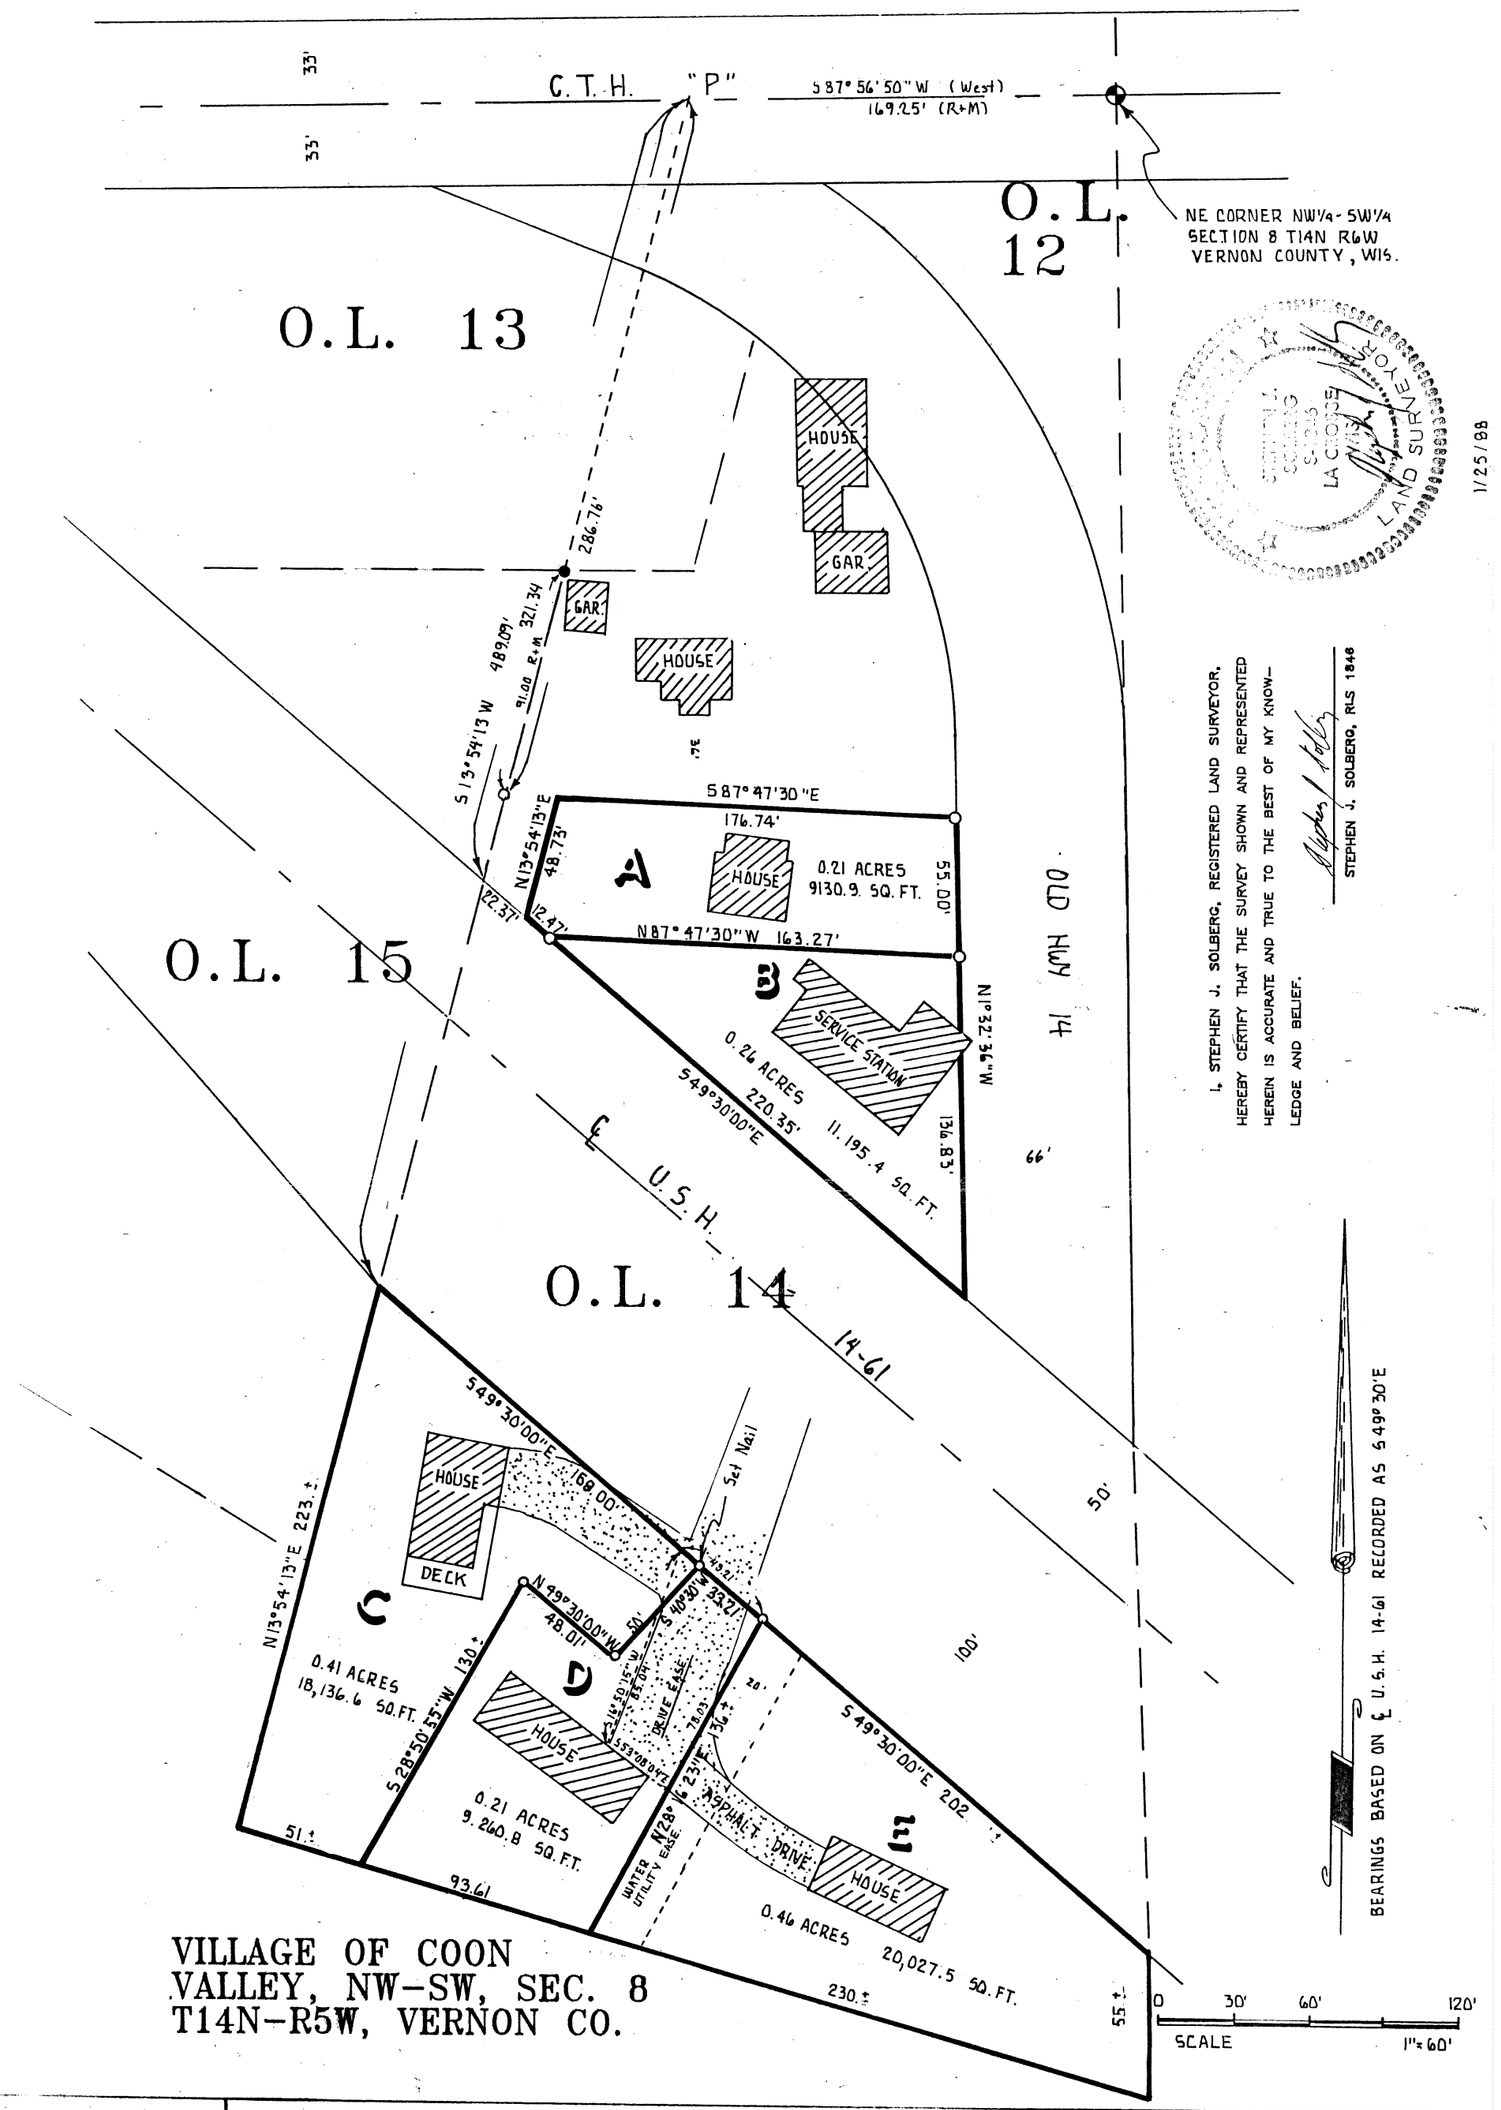

I, STEPHEN J. SOLBERG, REGISTERED LAND SURVEYOR, HEREBY CERTIFY THAT THE SURVEY SHOWN AND REPRESENTED HEREIN IS ACCURATE AND TRUE TO THE BEST OF MY KNOWLEDGE AND BELIEF.

STEPHEN J. SOLBERG, RLS 1846

1/25/88

SOLBERGS & ASSOCIATES
SURVEYING & DRAFTING
P.O. BOX 415
LA CROSSE, WISCONSIN 54602-0445

PROPERTY SURVEY FOR
ERVIN BENA ESTATE

PART OF THE NW¼-SW¼ OF SEC. 8 T14N R5W
COON VALLEY, VERNON COUNTY, WISCONSIN

PERFORMED AT THE REQUEST OF CHARLES E. BENA

LEGEND

- ○ = Set 1"X30" iron pipe 1.13 lbs./lin. ft.
- ● = Found iron pipe
- ( ) = Recorded dimension

DATE 1-25-88 JOB 5-1294