VOL 260 PAGE 128

VOL 260 PAGE 129

○ 1 1/4" iron pipe set
● 1" iron pipe set
(R.A.) = Recorded as
Scale: 1" = 100'

Note: Iron pipe set near SW corner of Schmidt's is to mark limits of Westerly boundary; Due to improper preparation of legal description, actual corner is 1.36' Northerly. (same is true for SE corner)

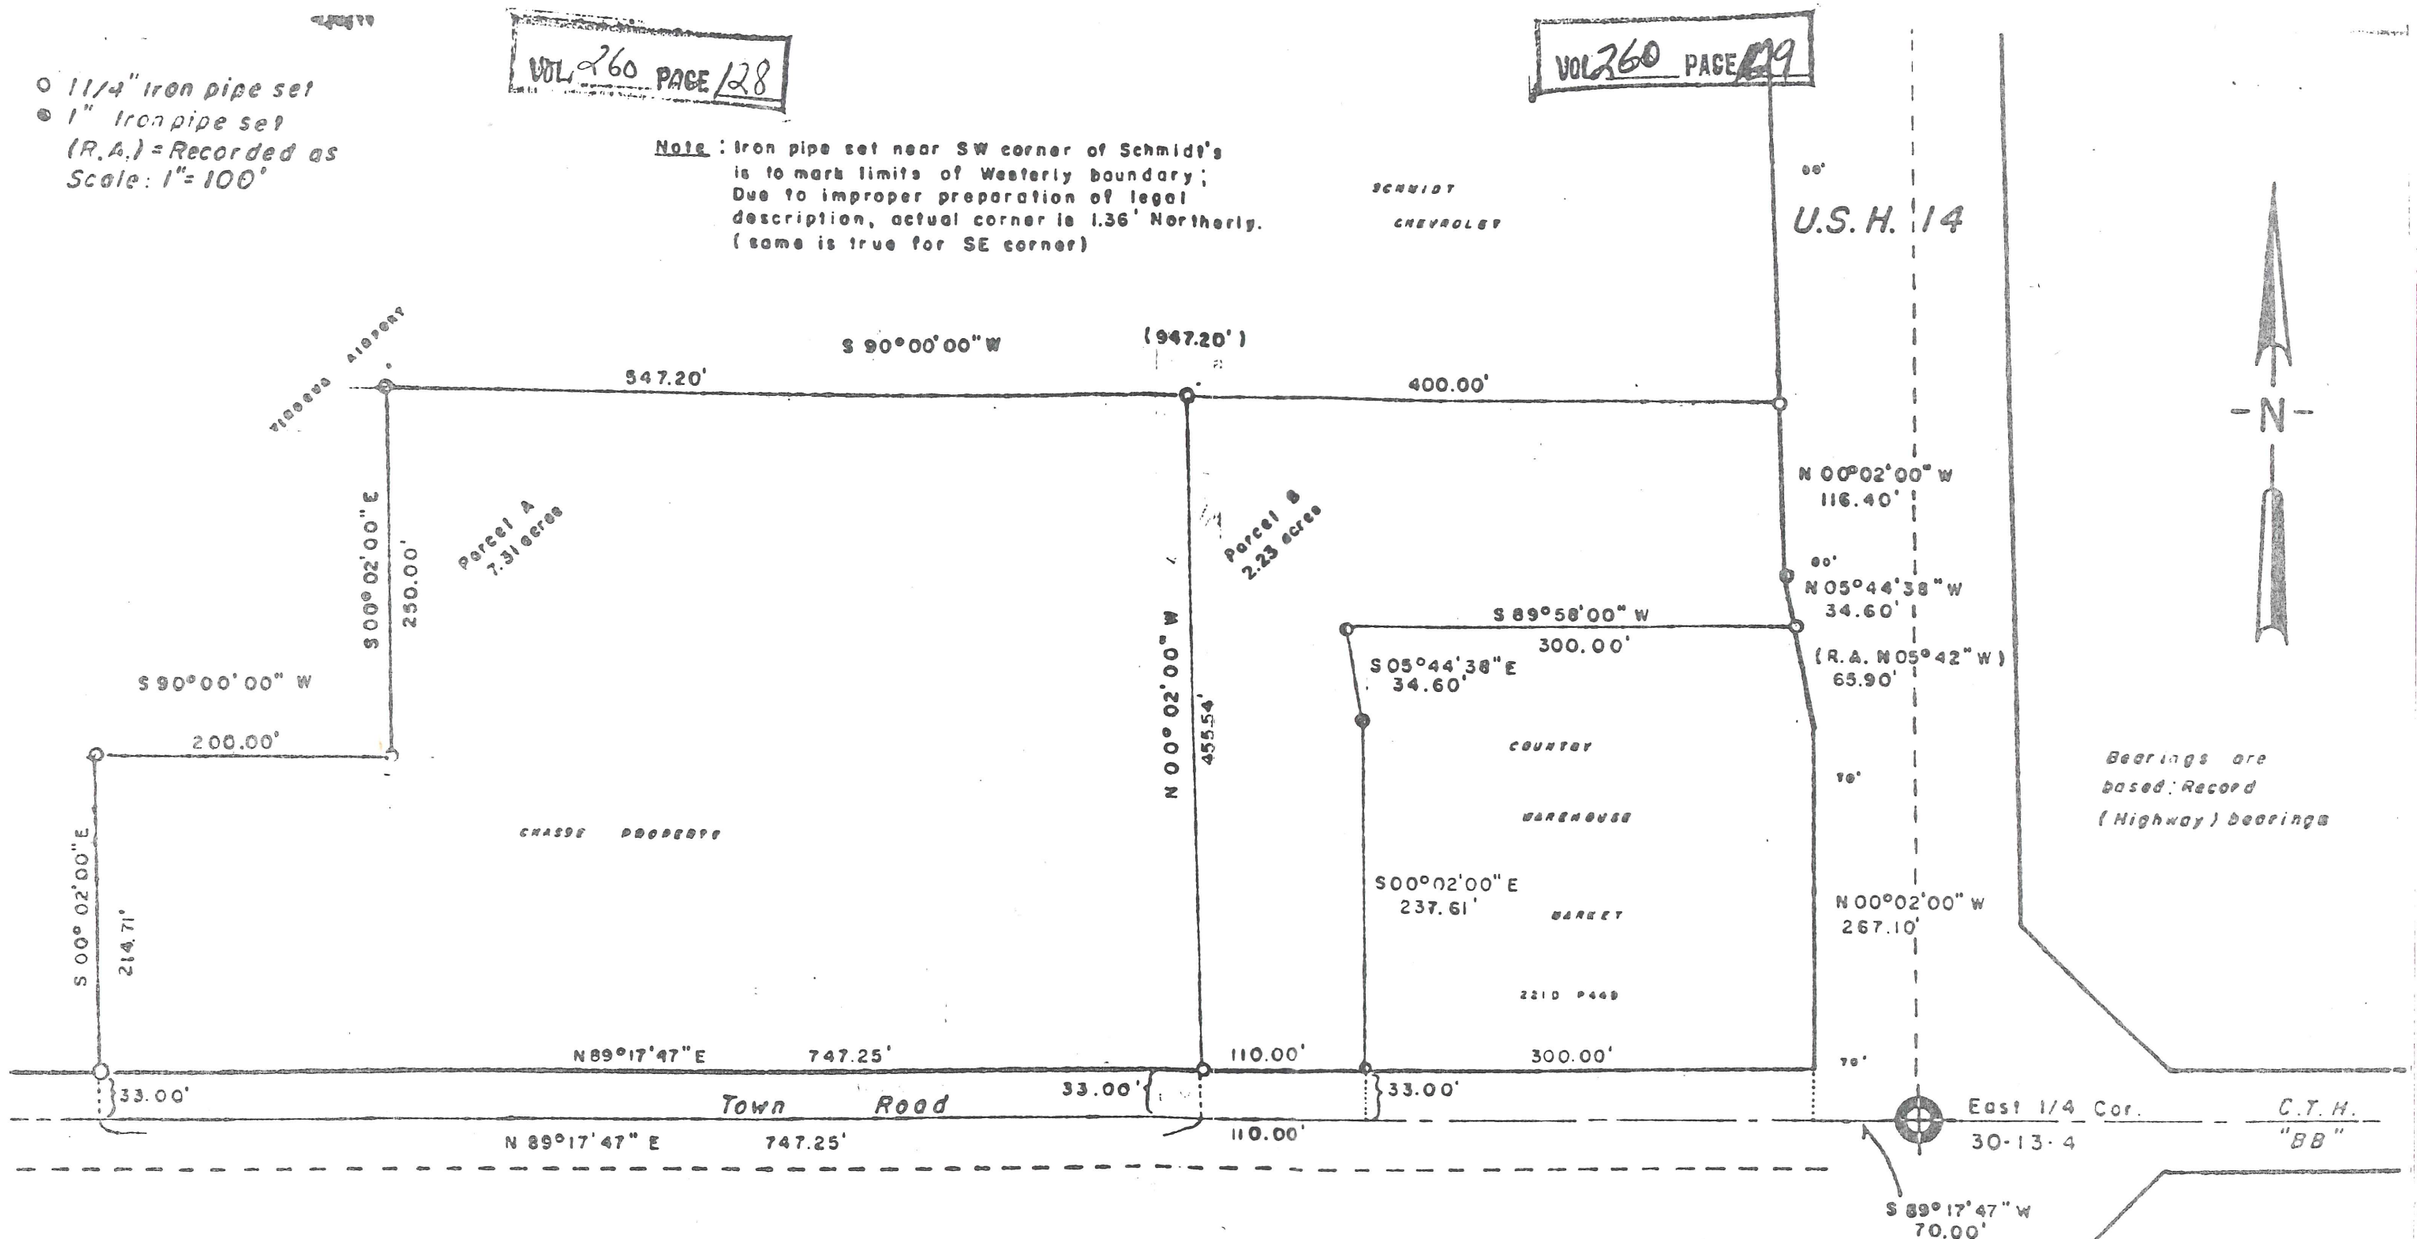

SURVEYOR'S CERTIFICATE

I, F. Curtis Crook, Registered Land Surveyor, hereby certify that I have complied with State laws while conducting this survey, and that this map, accompanying descriptions, is a correct and and true representation thereof, to the best of my knowledge and belief.

F. Curtis Crook 12-30-80

Survey of Chasse Property
References:
Vol. 144 Deeds Page 470
" 221 " " 449
Part SE 1/4 NE 1/4
Sec. 30 T. 13 N. R. 4 W.
City of Viroqua
Vernon Co., Wis.