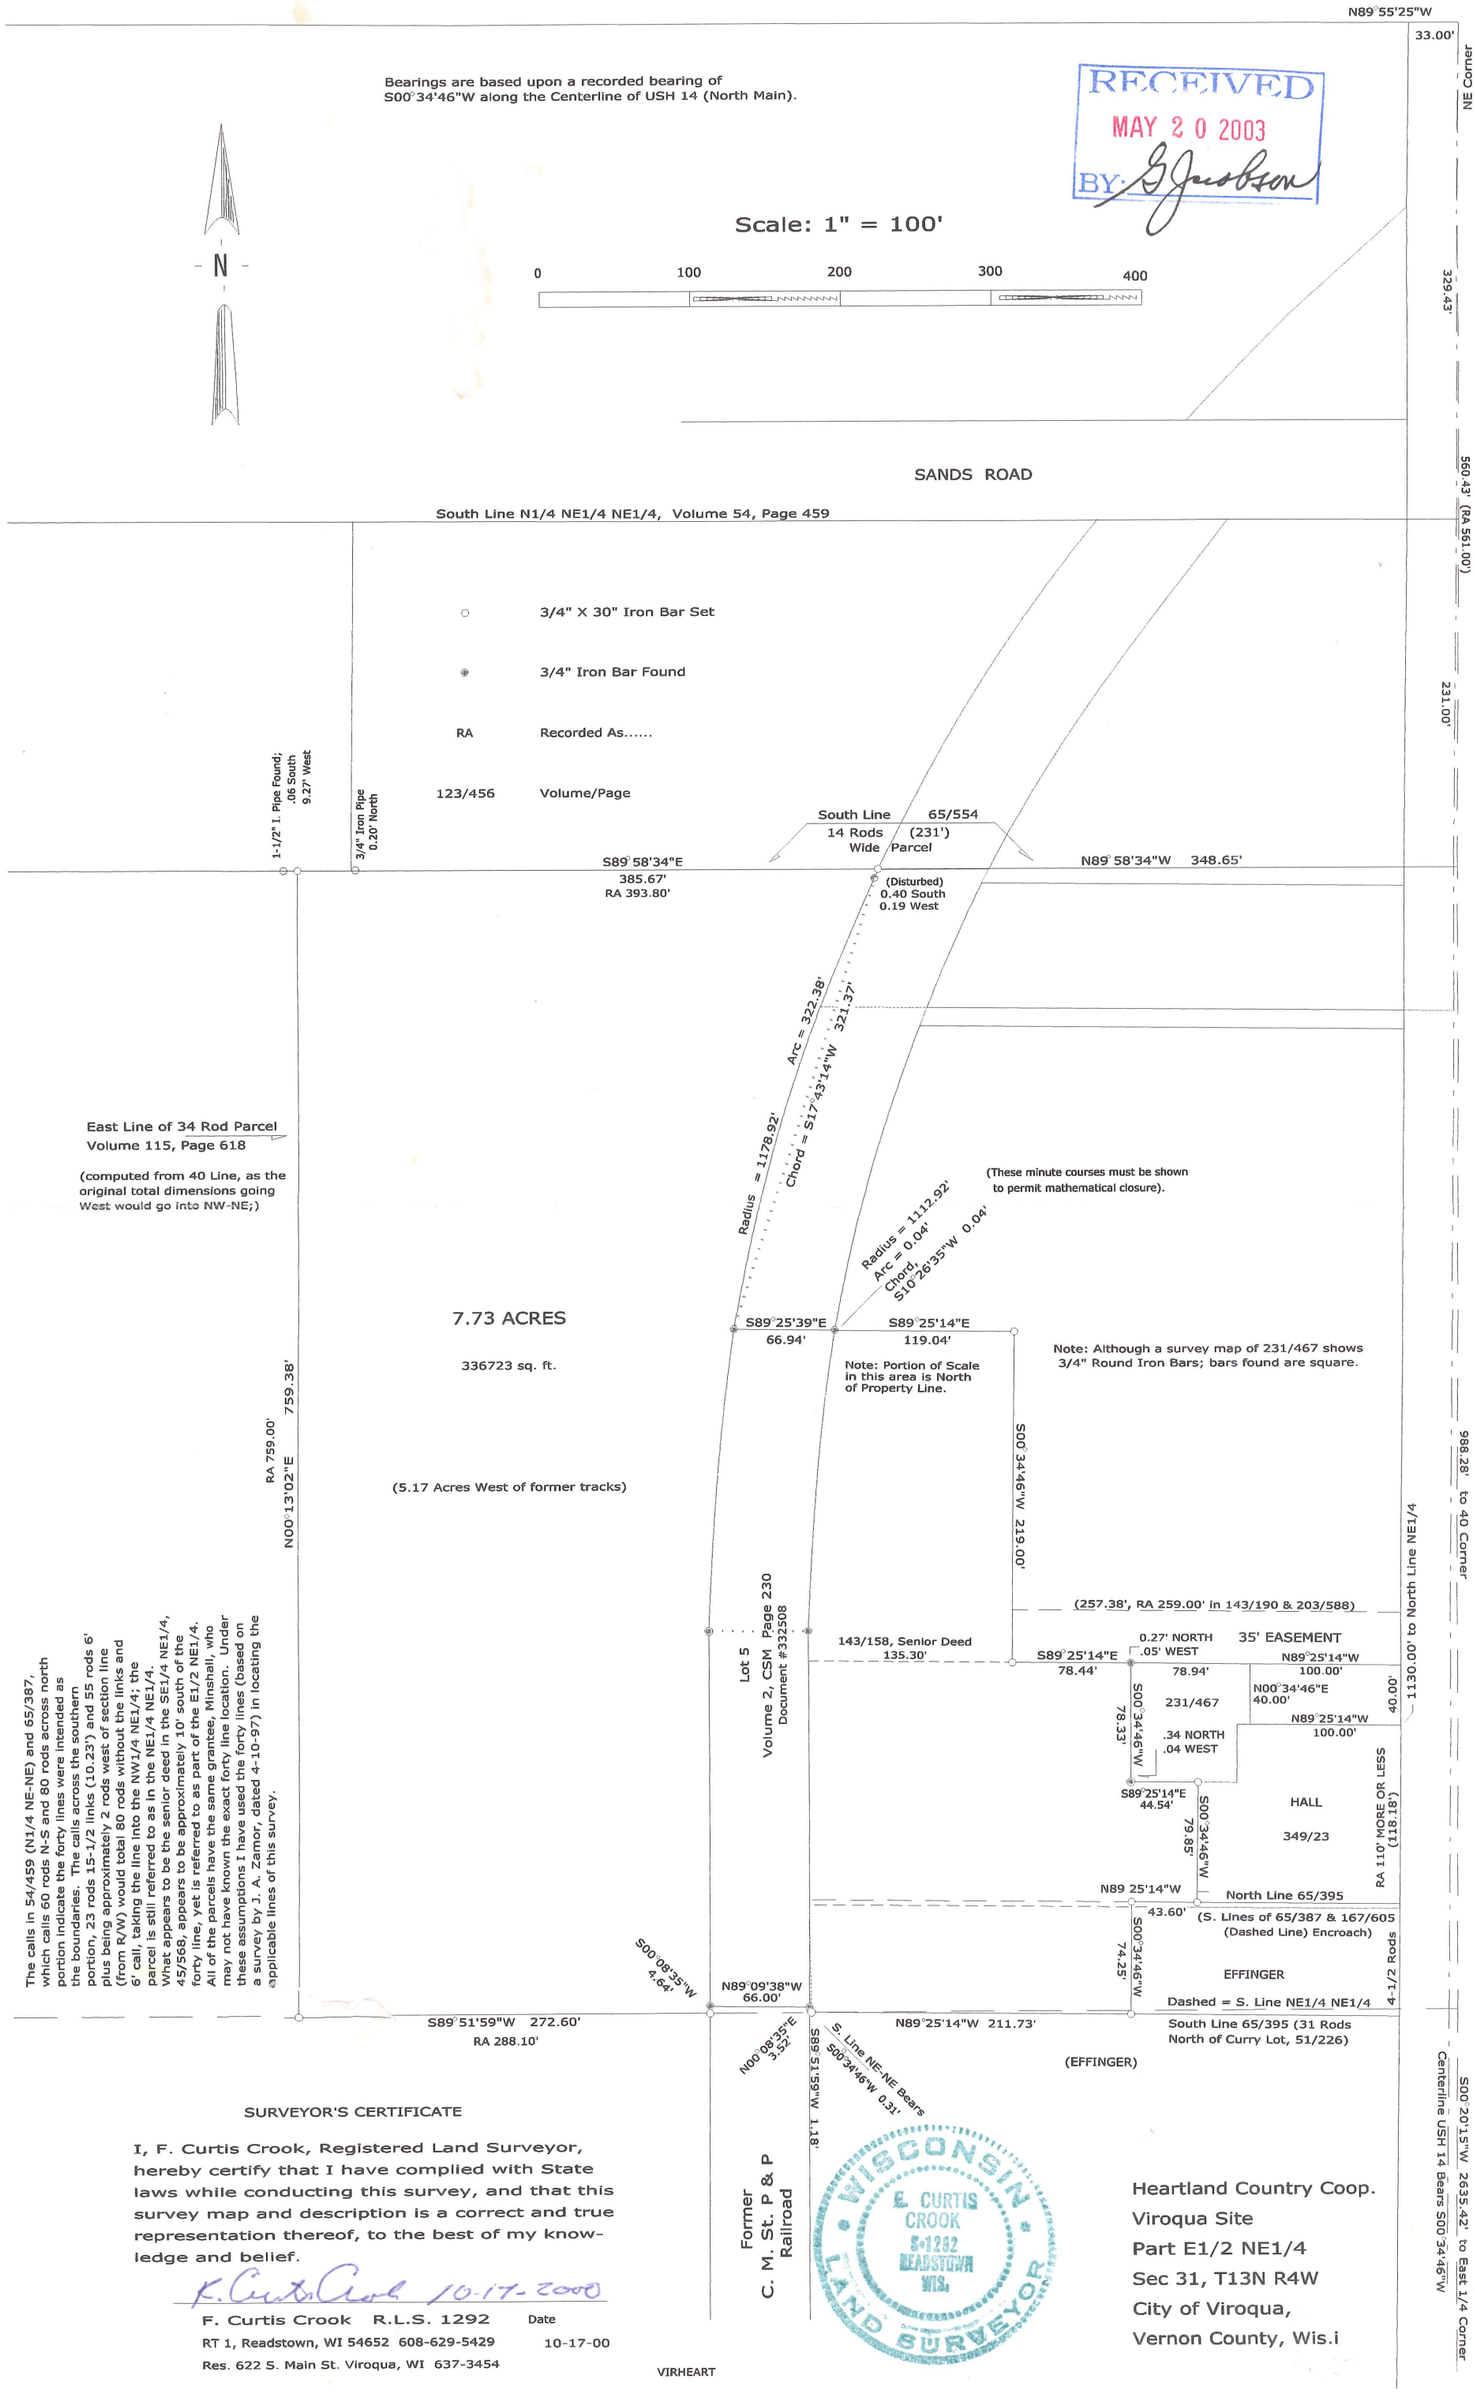

The calls in 54/459 (N1/4 NE-NE) and 65/387, which calls 60 rods N-S and 80 rods across north portion indicate the forty lines were intended as the boundaries. The calls across the southern portion, 23 rods 15-1/2 links (10.23') and 55 rods 6' plus being approximately 2 rods west of section line (from R/W) would total 80 rods without the links and 6' call, taking the line into the NW1/4 NE1/4. The parcel is still referred to as in the NE1/4 SE1/4 NE1/4. What appears to be the senior deed (1" South of the 45/568, appears to be approximately 10' south of the forty line, yet is referred to as part of the E1/2 NE1/4. All of the parcels have the same grantee, Minshall, who may not have known the exact forty line location. Under these assumptions I have used the forty lines (based on a survey by J. A. Zamor, dated 4-10-97) in locating the applicable lines of this survey.

SURVEYOR'S CERTIFICATE

I, F. Curtis Crook, Registered Land Surveyor, hereby certify that I have complied with State laws while conducting this survey, and that this survey map and description is a correct and true representation thereof, to the best of my knowledge and belief.

F. Curtis Crook 10-17-2000

F. Curtis Crook R.L.S. 1292 Date

RT 1, Readstown, WI 54652 608-629-5429 10-17-00

Res. 622 S. Main St. Viroqua, WI 637-3454