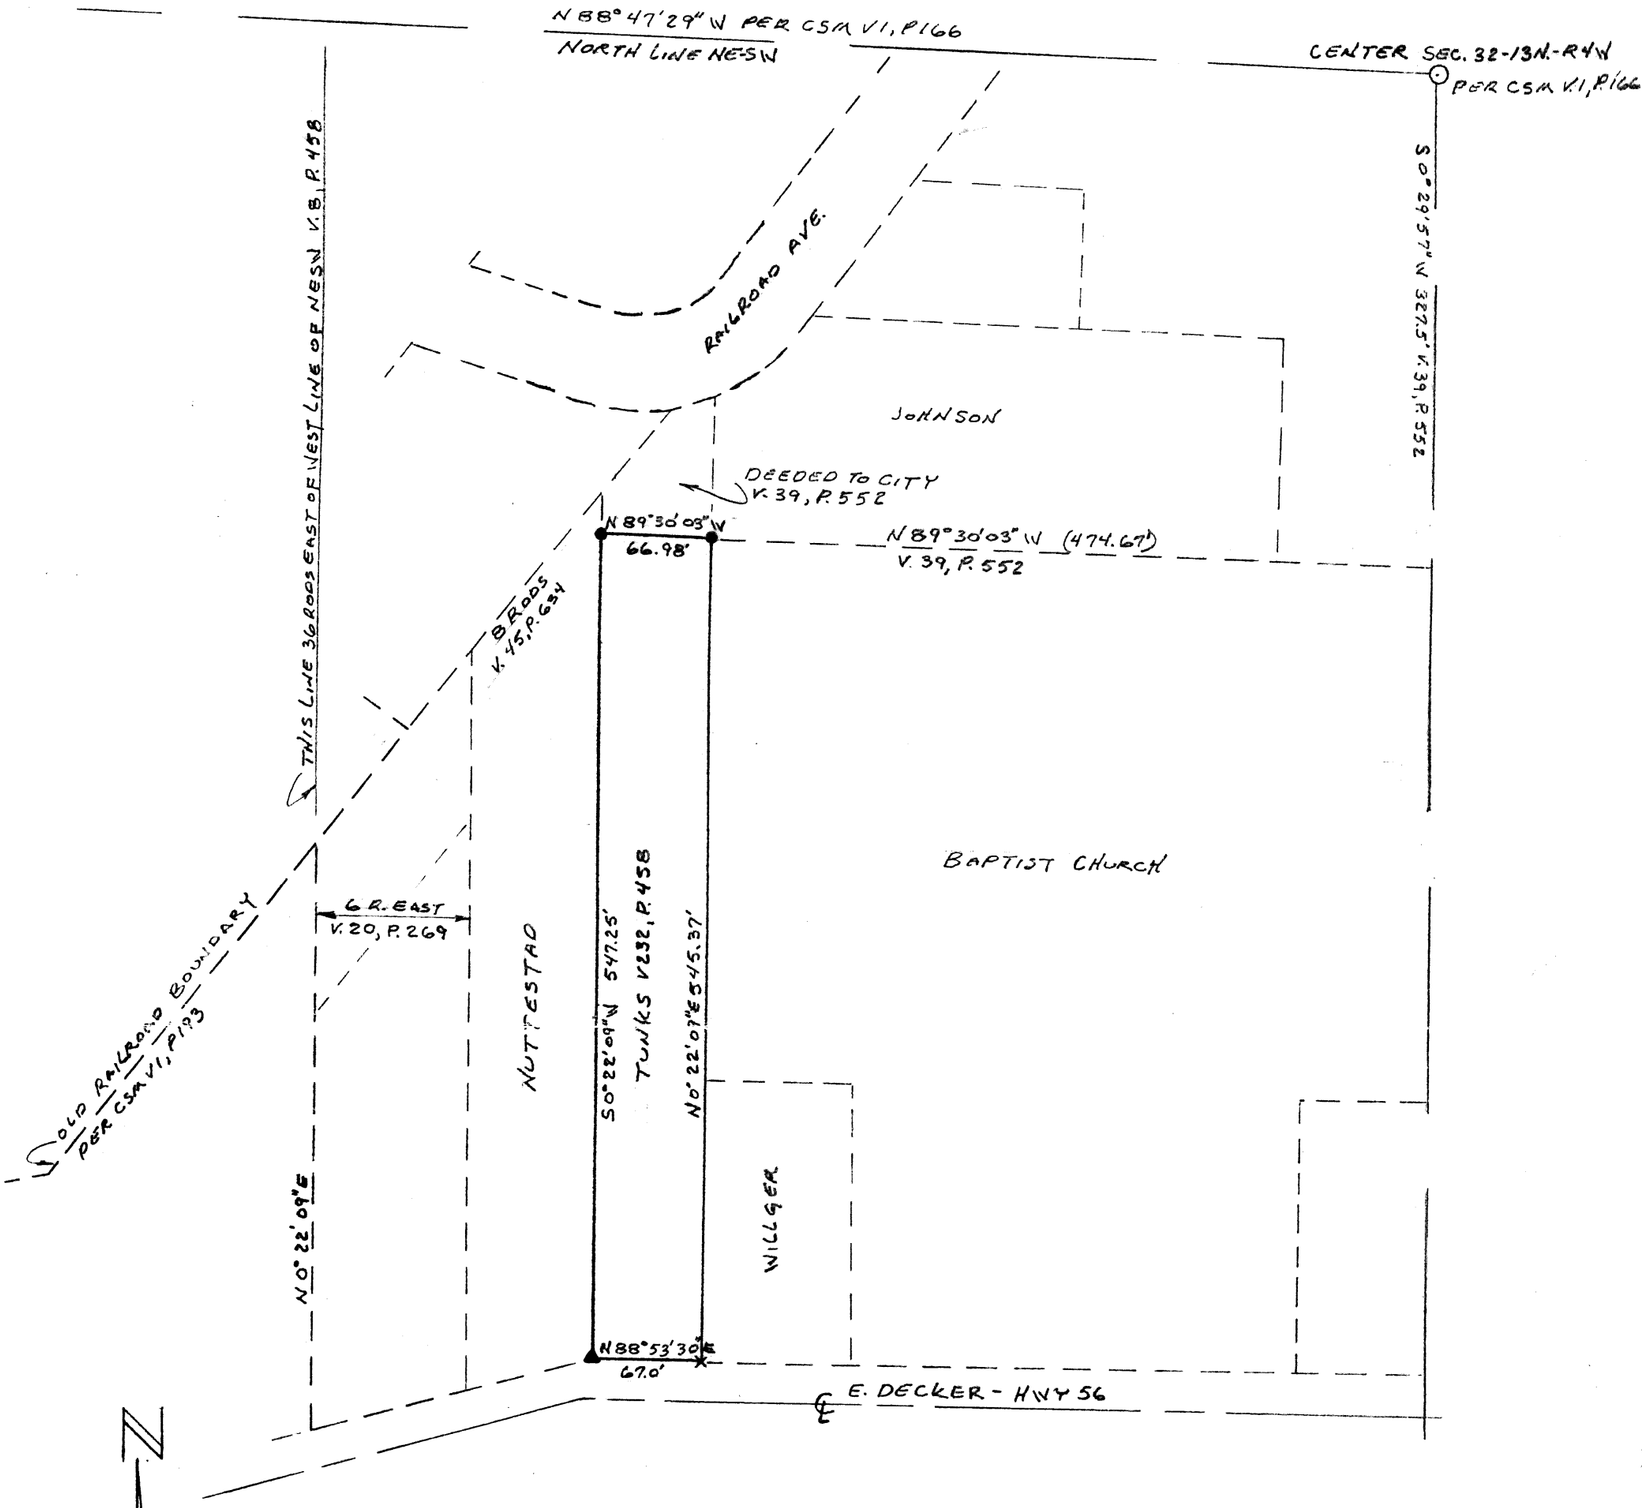

LEGEND

- ● 3/4" x 24" STEEL BAR SET
- ▲ 3/8" x 8" SPIKE SET IN TREE STUMP
- X CHISELED CROSS IN CONCRETE

NOTES

1. VOLUME & PAGE SHOWN INDICATE SENIOR DEEDS RECORDED.
2. BEARINGS ARE BASED ON CSM V.1, P.166

WISCONSIN
F. CURTIS CROOK
LAND SURVEYOR

SURVEYOR'S CERTIFICATE

I, F. CURTIS CROOK, REGISTERED LAND SURVEYOR, HEREBY CERTIFY:

THAT I HAVE MADE A SURVEY OF THAT PARCEL OF LAND DESCRIBED IN VOL. 232, PAGE 458, AND THAT SAID SURVEY AND THIS SURVEY MAP IS A CORRECT AND TRUE REPRESENTATION OF THE ORIGINAL INTENT, TO THE BEST OF MY KNOWLEDGE AND BELIEF.

F. Curtis Crook 5-2-91

F. CURTIS CROOK R.L.S. #1292

SURVEY FOR -
ROBERT R. TUNKS PROPERTY
PART OF NE 1/4 SW 1/4
SECTION 32 - T13N - R4W
CITY OF VIROQUA - VERNON CO.
DATE: 5-1-91 SCALE: 1" = 100' DR. BY: HHW